ALL DIMENSIONS ARE IN MM
UNLESS OTHERWISE MENTIONED.

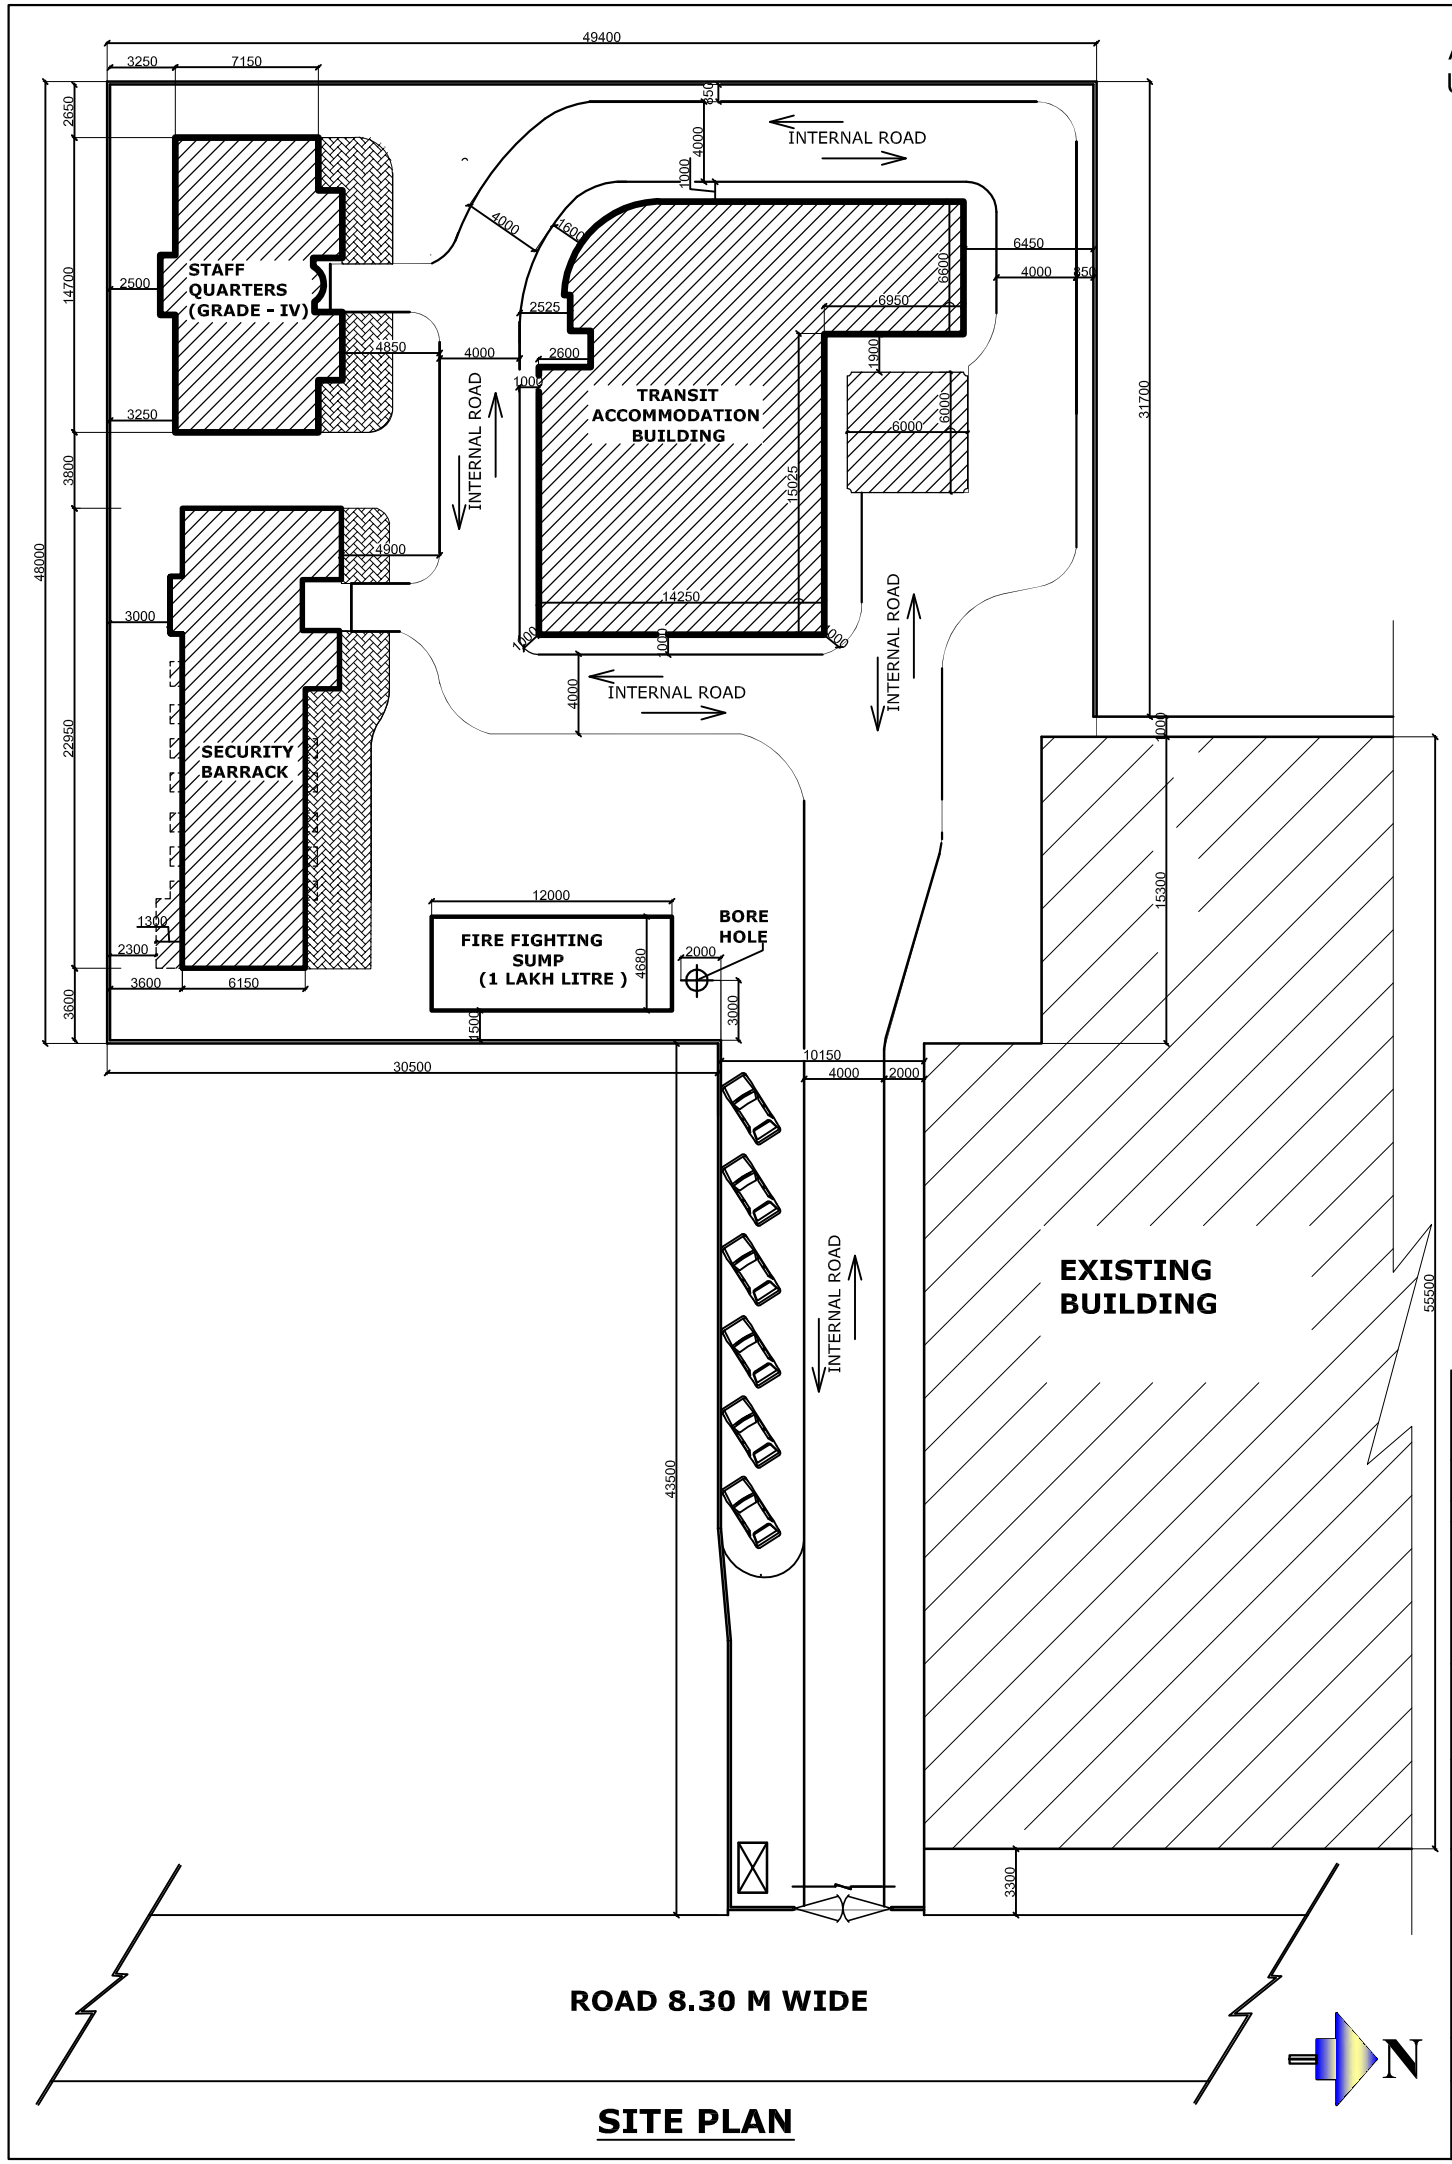

SITE PLAN

REV	DATE	REVISION PARTICULARS	SIGN
0	15.05.2017	ISSUED FOR TENDER	

ASSAM PROJECT
ON
FOREST AND BIODIVERSITY CONSERVATION

WORK:-
CONSTRUCTION OF ARANYA BHAWAN ANNEX
AT PANJABARI GUWAHATI-37

DRAWING:-
SITE PLAN

CONSULTANT:-
architects collaborative
PROJECT CONSULTANT
ARCHITECTS ENGINEERS
CHANDMARI ,GUWAHATI-3

DRAWN	DATE	SCALE	DRG NO
Rikitasa	08.05.17	SCALE TO FIT	SP-01 REV-0

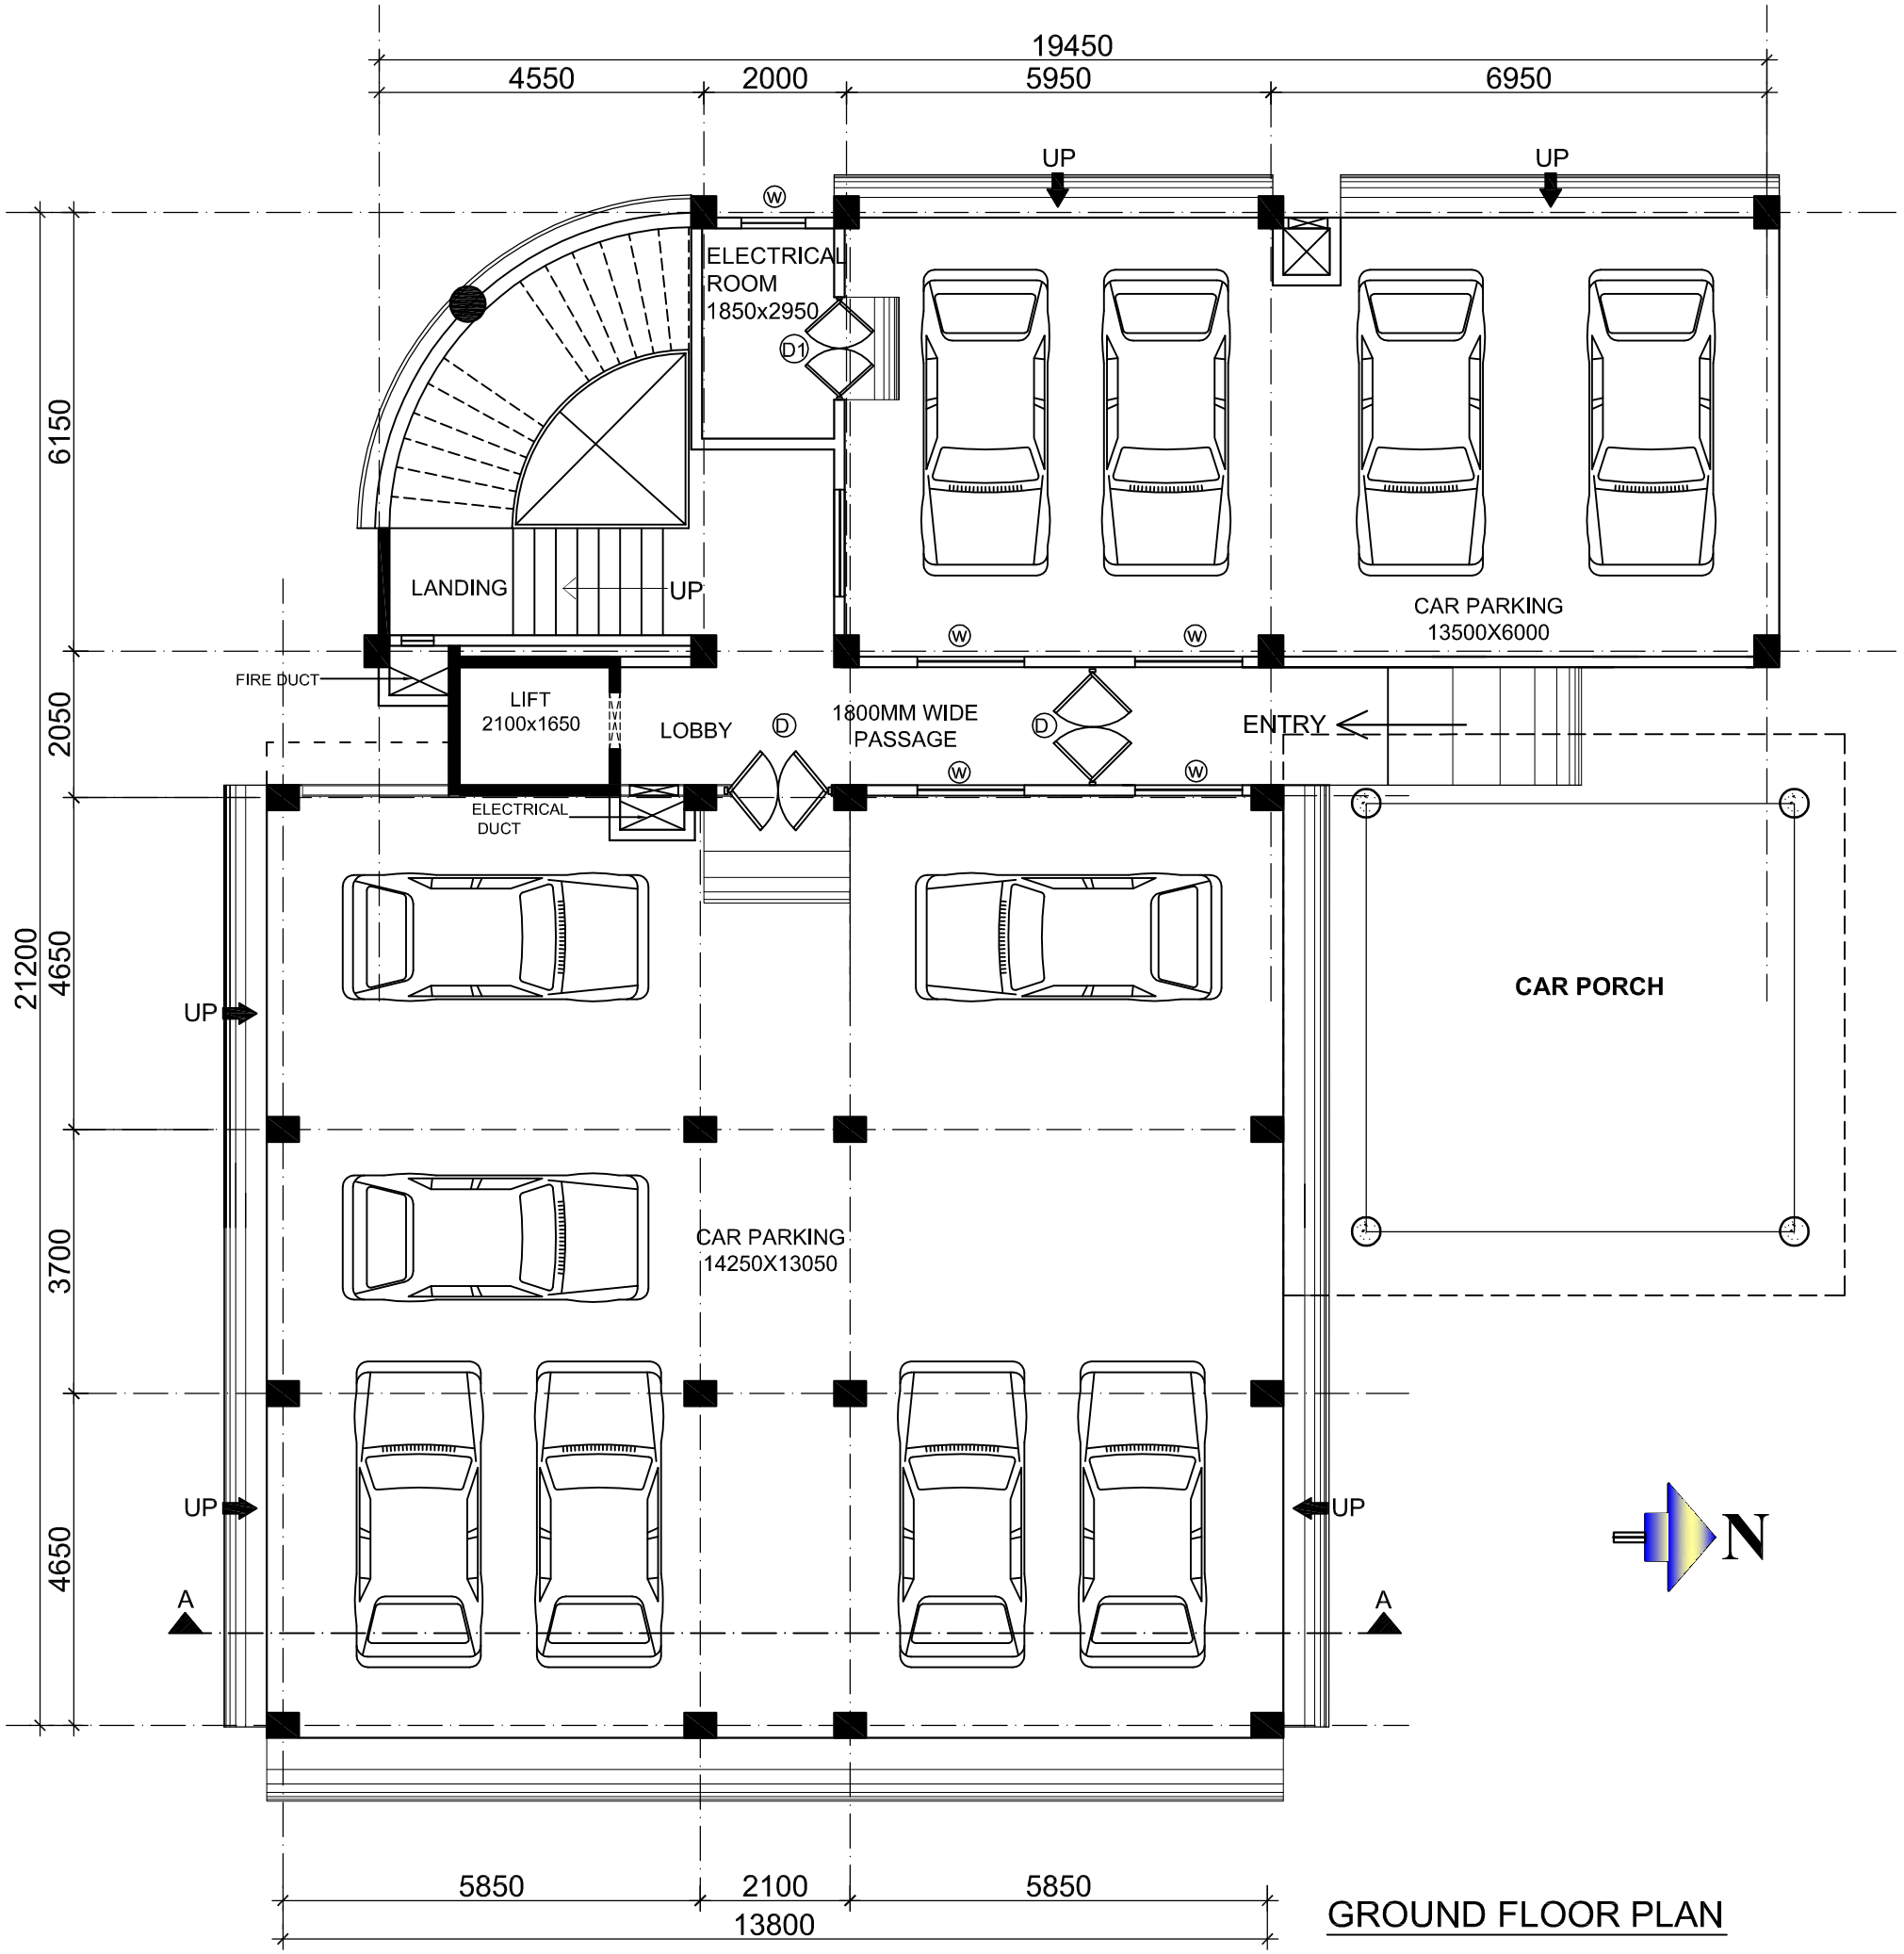

GROUND FLOOR PLAN

N

NOTE :-

ALL DIMENSIONS ARE IN MM
UNLESS OTHERWISE MENTIONED.

REV	DATE	REVISION PARTICULARS	SIGN
0	15.05.17	ISSUED FOR TENDER	

ASSAM PROJECT
ON
FOREST AND BIODIVERSITY CONSERVATION

WORK:-

CONSTRUCTION OF ARANYA BHAWAN ANNEXE
AT PANJABARI GUWAHATI-37

DRAWING:-

TRANSIT ACCOMMODATION BUILDING

GROUND FLOOR PLAN

CONSULTANT:-

architects collaborative
PROJECT CONSULTANT
ARCHITECTS ENGINEERS
CHANDMARI, GUWAHATI-3

DRAWN	DATE	SCALE	DRG NO
Ranjit	08.05.17	1:100	TA/A-01
			REV-0

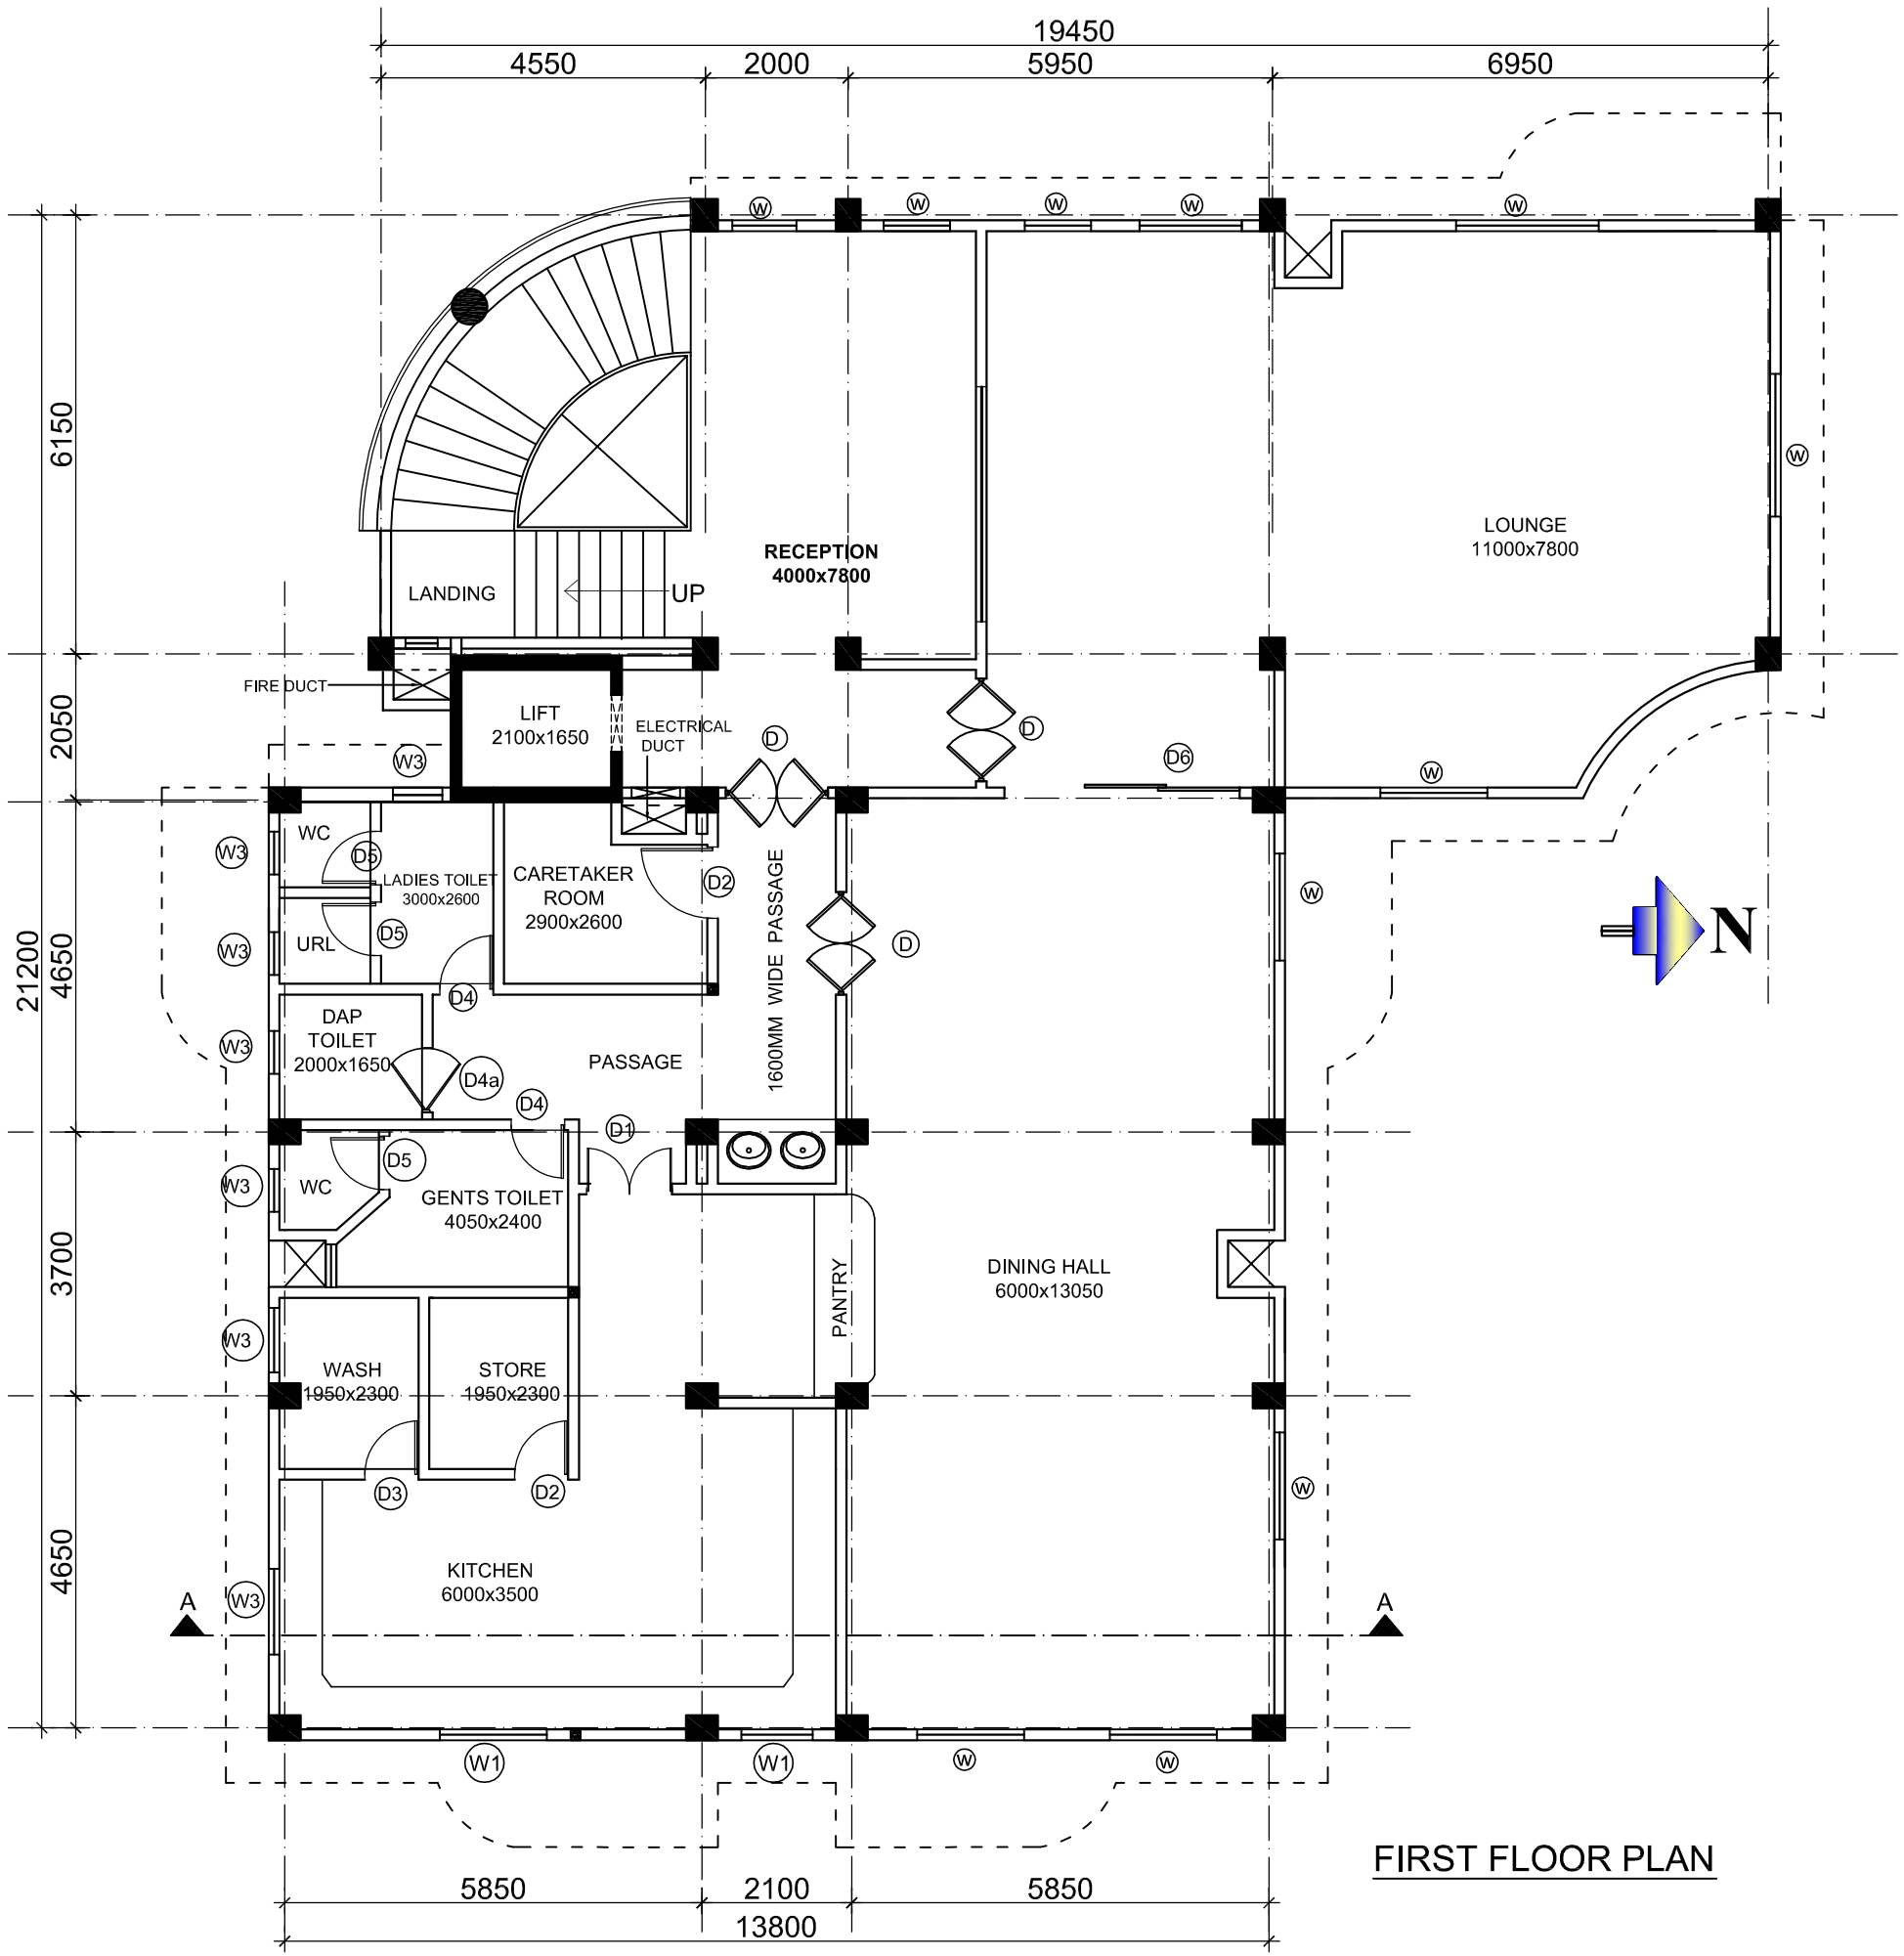

FIRST FLOOR PLAN

NOTE :-

ALL DIMENSIONS ARE IN MM
UNLESS OTHERWISE MENTIONED.

REV	DATE	REVISION PARTICULARS	SIGN
0	15.05.17	ISSUED FOR TENDER	

ASSAM PROJECT
ON
FOREST AND BIODIVERSITY CONSERVATION

WORK:-

CONSTRUCTION OF ARANYA BHAWAN ANNEXE
AT PANJABARI GUWAHATI-37

DRAWING:-

TRANSIT ACCOMMODATION BUILDING

FIRST FLOOR PLAN

CONSULTANT:-

architects
collaborative
PROJECT CONSULTANT
ARCHITECTS ENGINEERS
CHANDMARI, GUWAHATI-3

DRAWN	DATE	SCALE	DRG NO
Rikitasa	08.05.17	1:100	TA/A-02
			REV-0

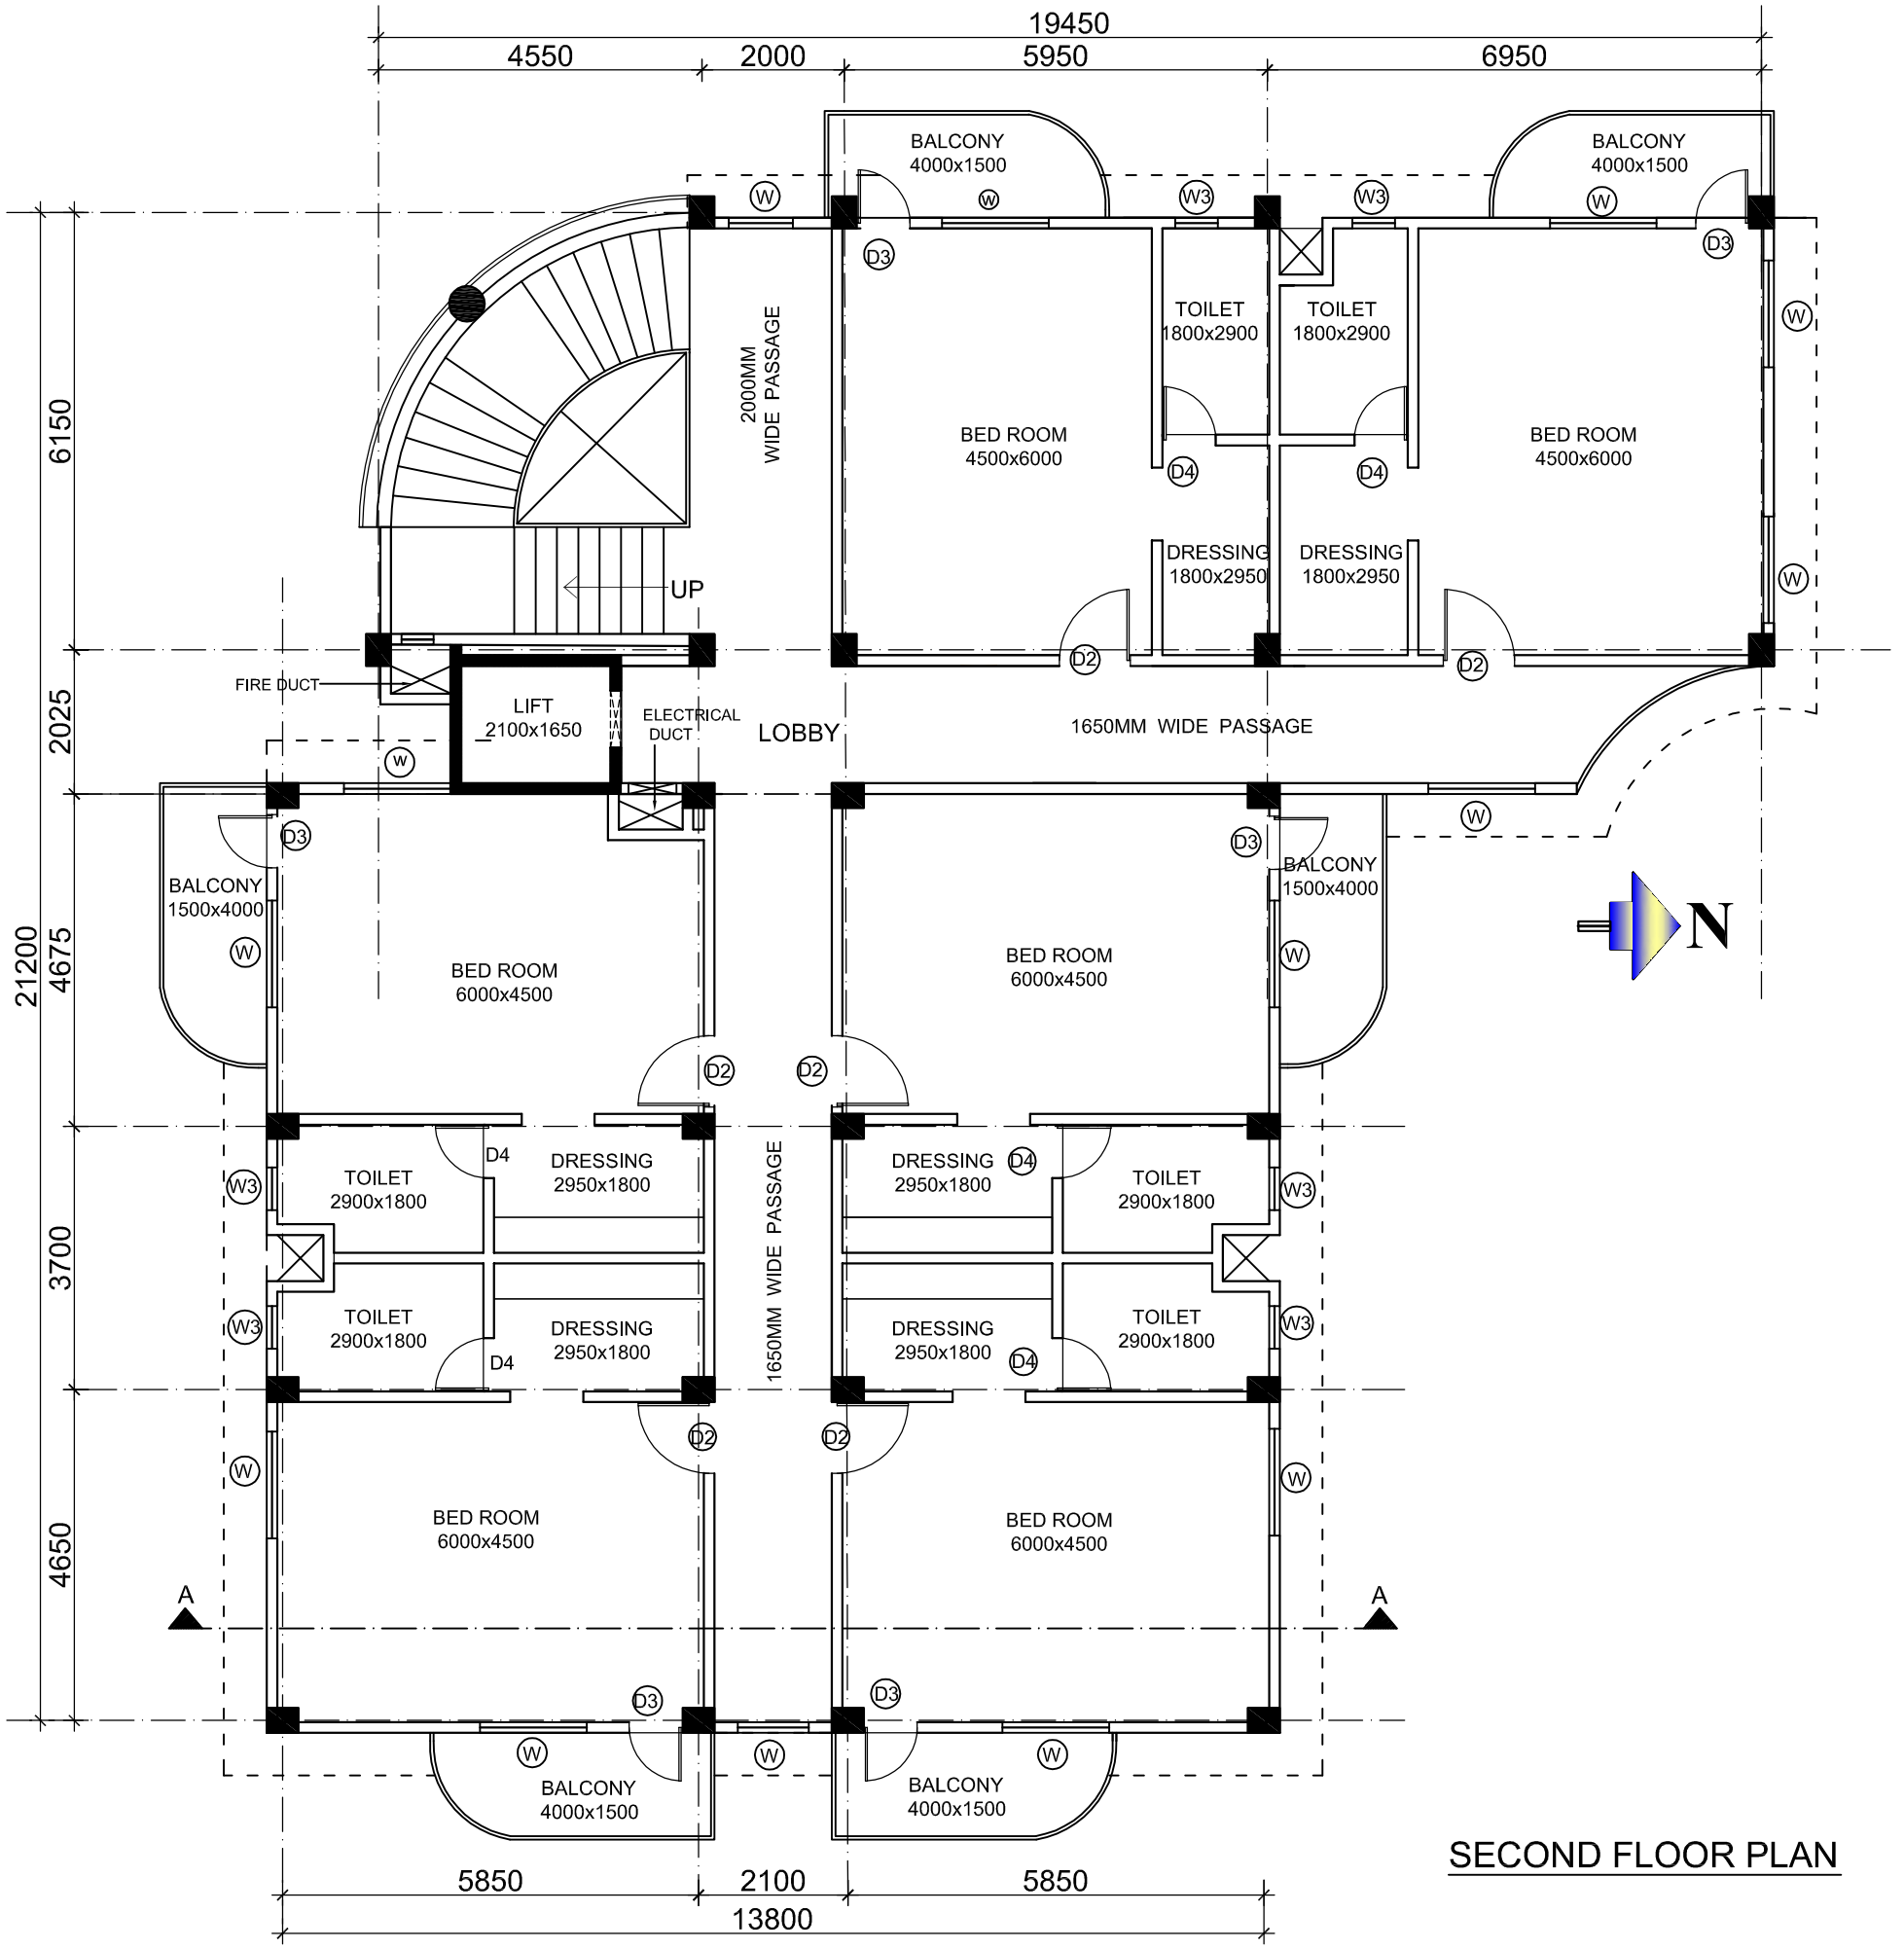

SECOND FLOOR PLAN

NOTE :-

ALL DIMENSIONS ARE IN MM
UNLESS OTHERWISE MENTIONED.

REV	DATE	REVISION PARTICULARS	SIGN
0	15.05.17		

ASSAM PROJECT
ON
FOREST AND BIODIVERSITY CONSERVATION

WORK:-

CONSTRUCTION OF ARANYA BHAWAN ANNEXE
AT PANJABARI GUWAHATI-37

DRAWING:-

TRANSIT ACCOMMODATION BUILDING

SECOND FLOOR PLAN

CONSULTANT:-

architects
collaborative
PROJECT CONSULTANT
ARCHITECTS ENGINEERS
CHANDMARI, GUWAHATI-3

DRAWN	DATE	SCALE	DRG NO
Rikitasa	08.05.17	1:100	TA/A-03
			REV-0

NOTE :-

ALL DIMENSIONS ARE IN MM
UNLESS OTHERWISE MENTIONED.

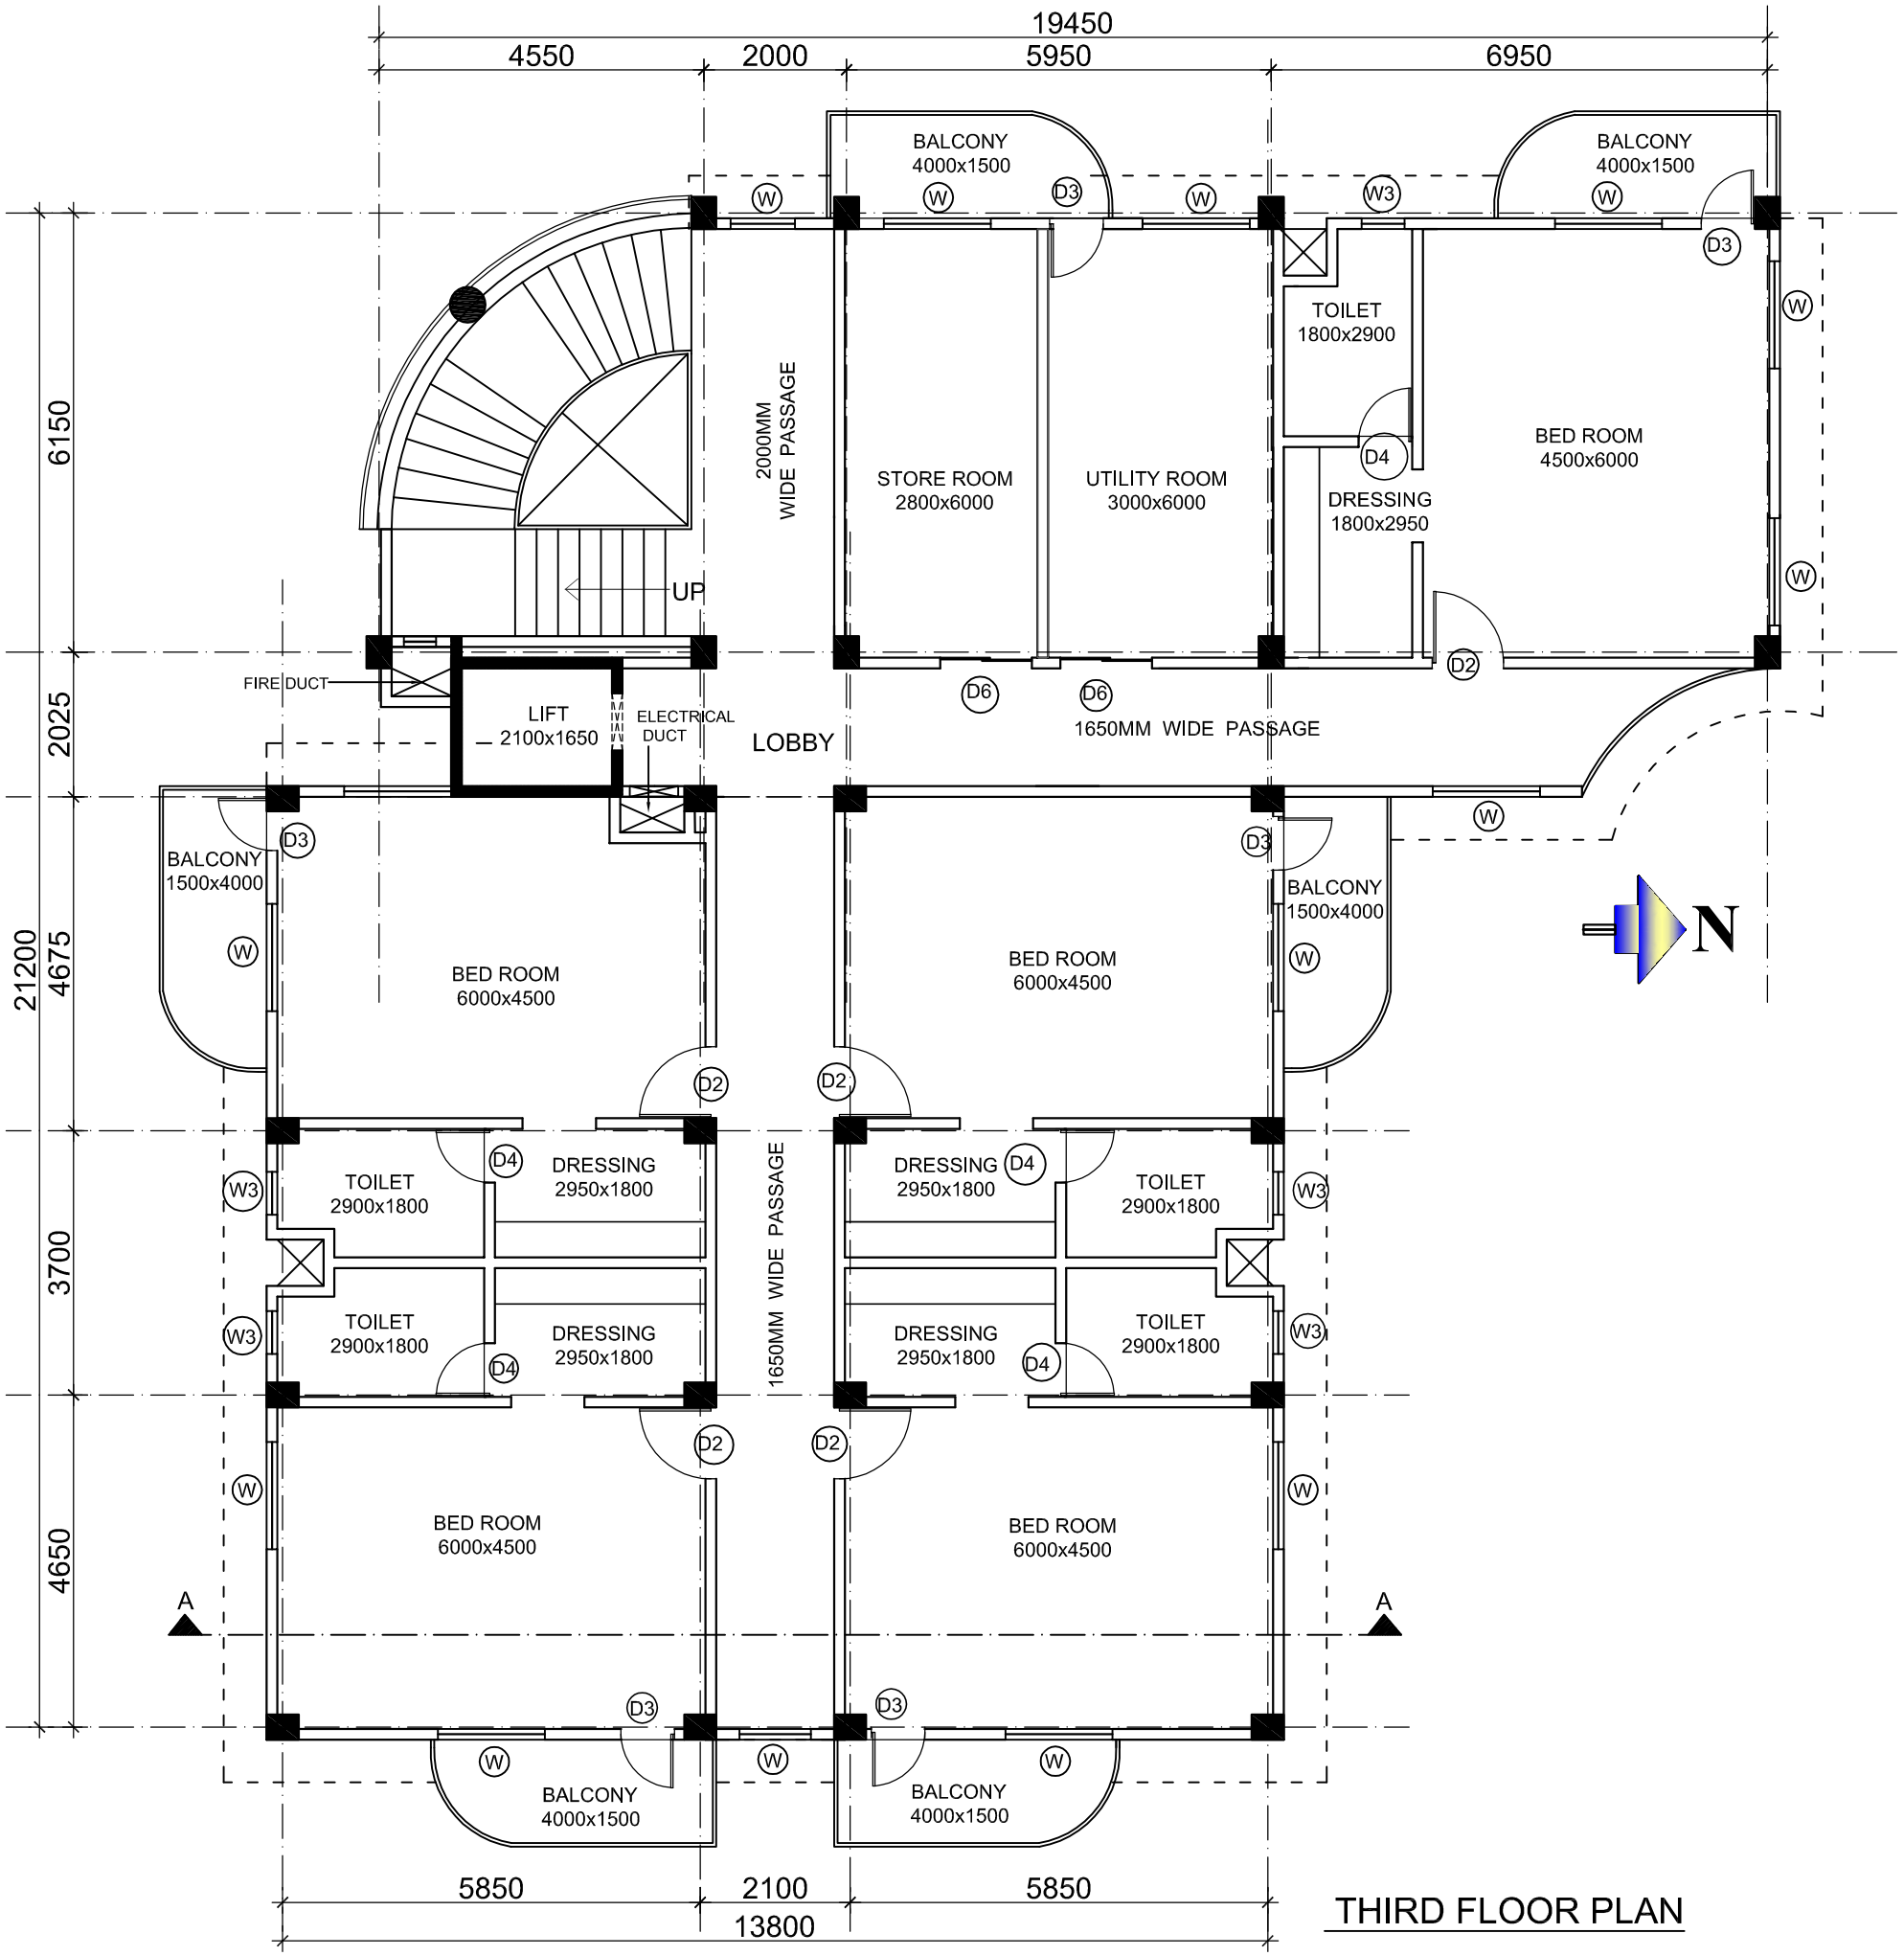

THIRD FLOOR PLAN

REV	DATE	REVISION PARTICULARS	SIGN
0	15.05.17	ISSUED FOR TENDER	

ASSAM PROJECT
ON
FOREST AND BIODIVERSITY CONSERVATION

WORK:-

CONSTRUCTION OF ARANYA BHAWAN ANNEXE
AT PANJABARI GUWAHATI-37

DRAWING:-

TRANSIT ACCOMMODATION BUILDING

THIRD FLOOR PLAN

CONSULTANT:-

architects collaborative
PROJECT CONSULTANT
ARCHITECTS ENGINEERS
CHANDMARI, GUWAHATI-3

DRAWN	DATE	SCALE	DRG NO
Rikitasa	08.05.17	1:100	TA/A-04
			REV-0

NOTE :-

ALL DIMENSIONS ARE IN MM
UNLESS OTHERWISE MENTIONED.

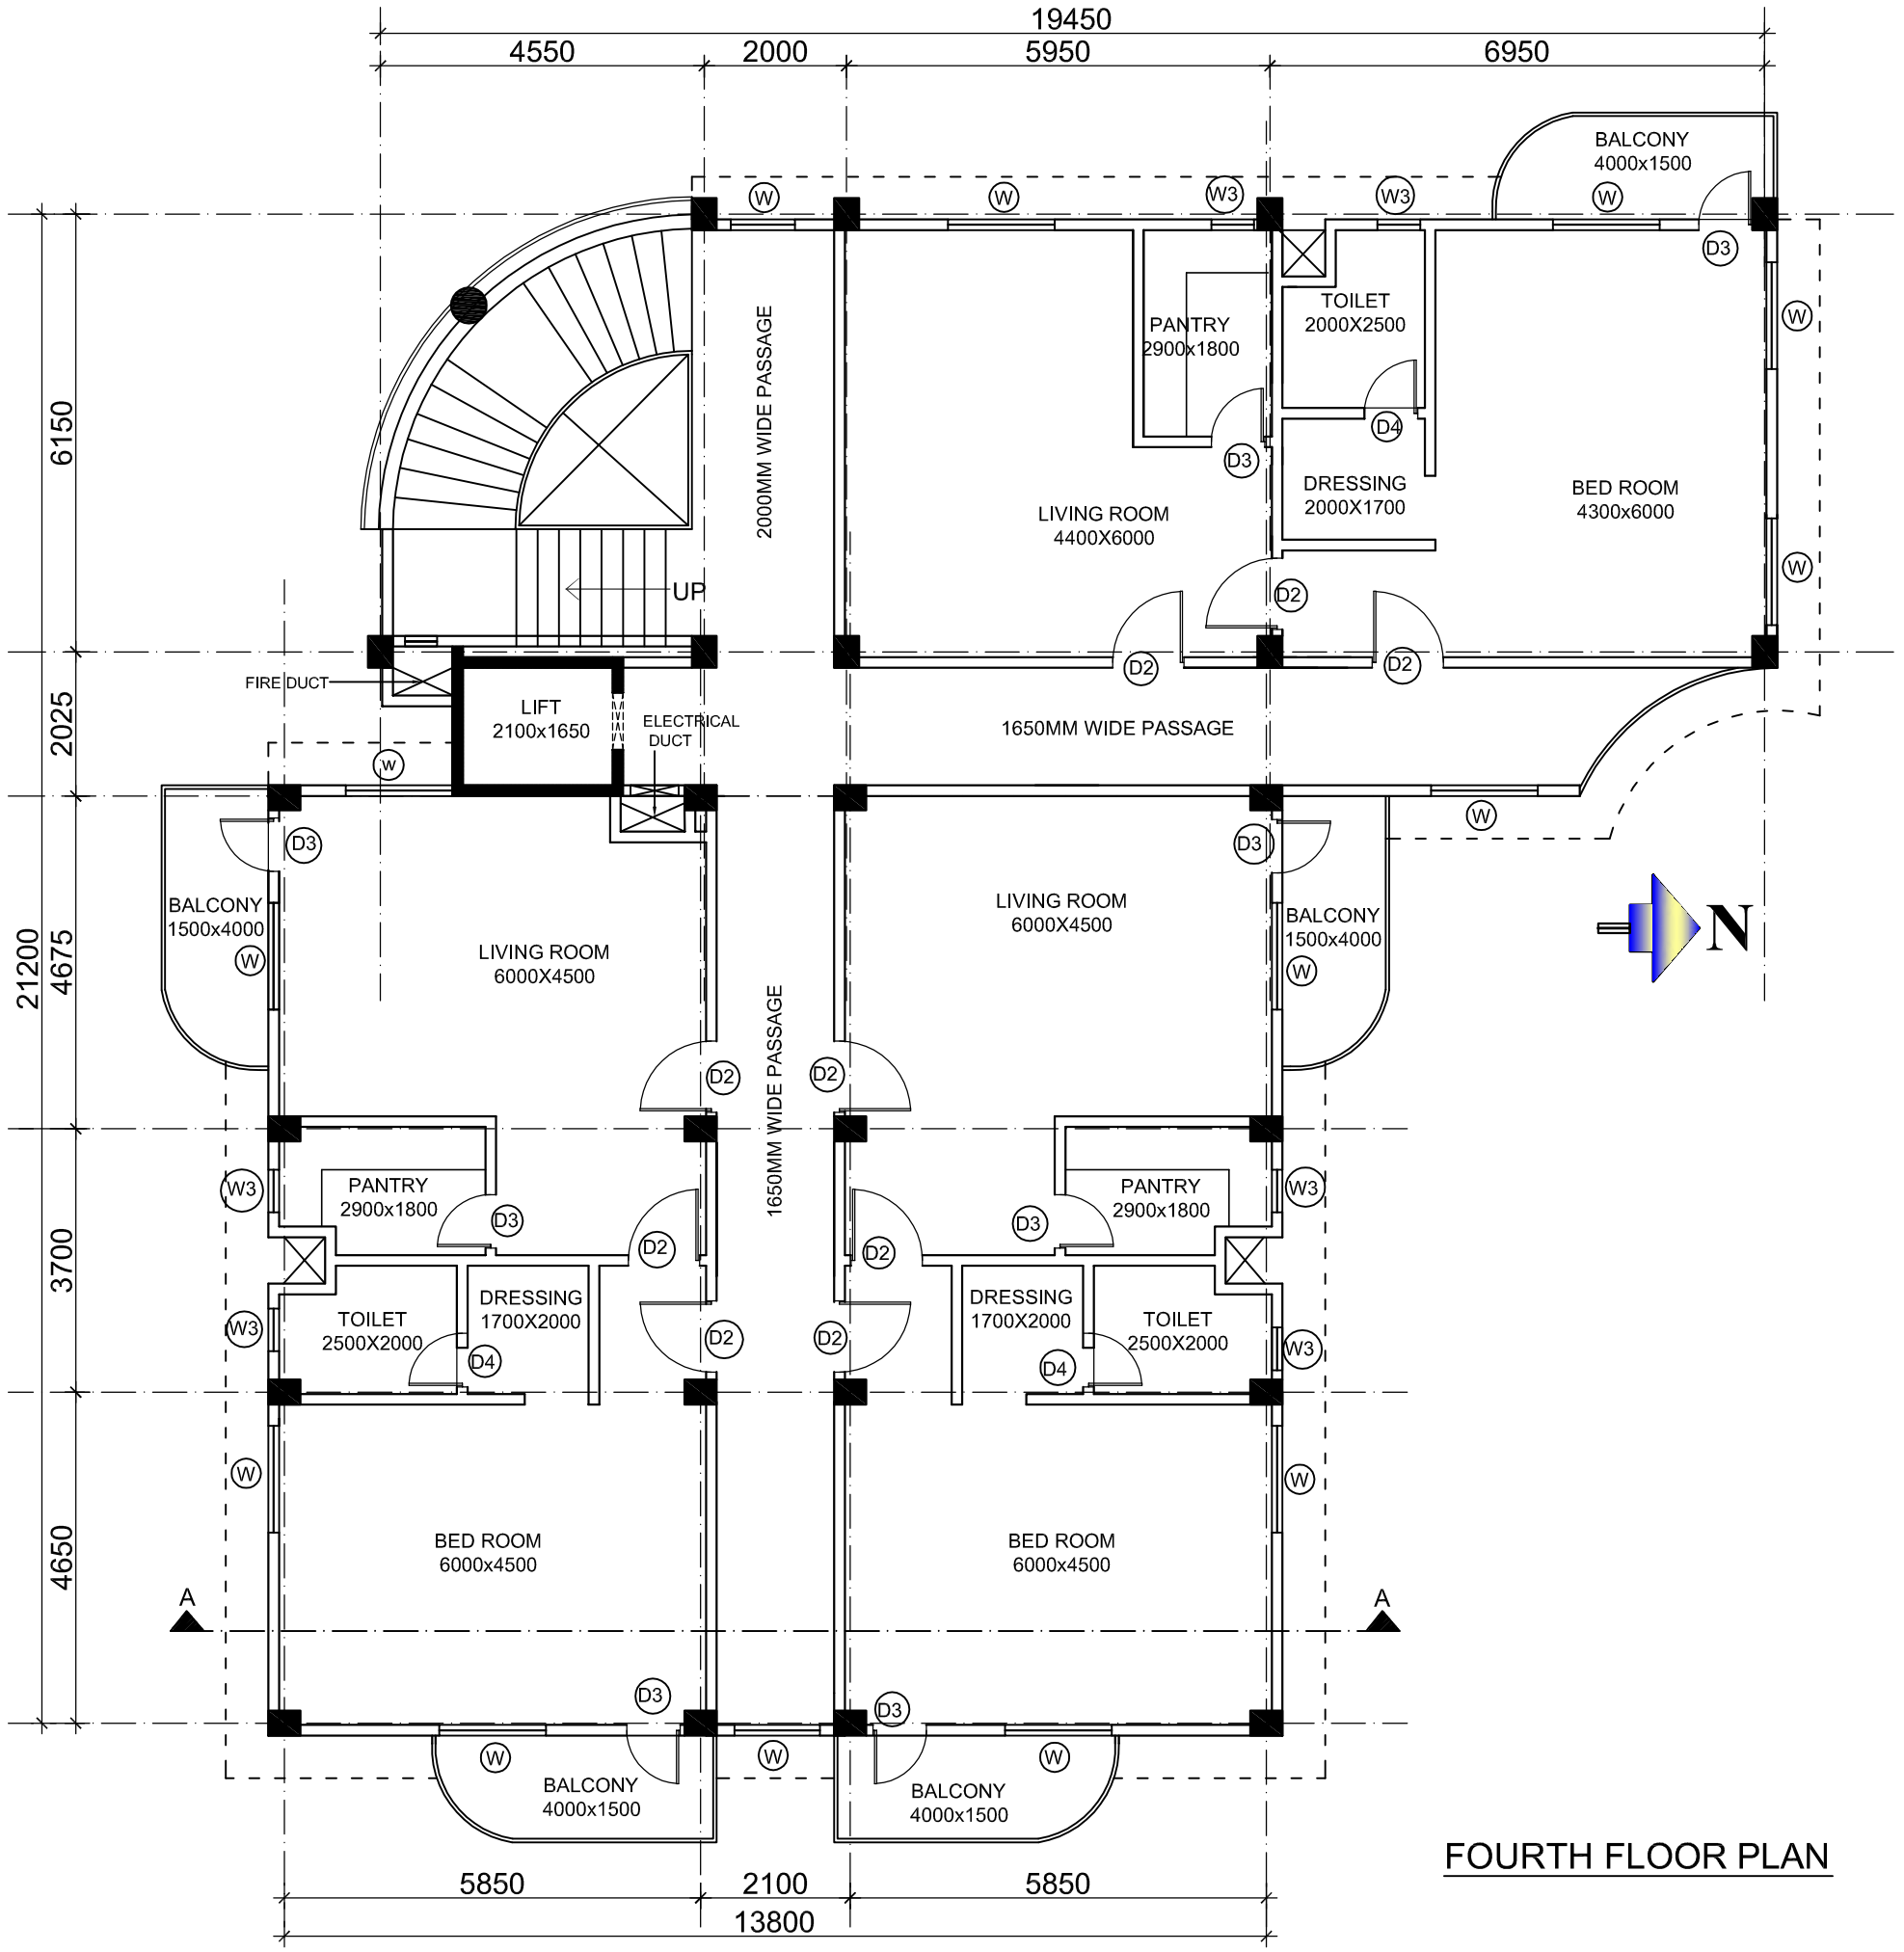

FOURTH FLOOR PLAN

REV	DATE	REVISION PARTICULARS	SIGN
0	15.05.17	ISSUED FOR TENDER	

ASSAM PROJECT
ON
FOREST AND BIODIVERSITY CONSERVATION

WORK:-

CONSTRUCTION OF ARANYA BHAWAN ANNEXE
AT PANJABARI GUWAHATI-37

DRAWING:-

TRANSIT ACCOMMODATION BUILDING

FOURTH FLOOR PLAN

CONSULTANT:-

architects collaborative
PROJECT CONSULTANT
ARCHITECTS ENGINEERS
CHANDMARI, GUWAHATI-3

DRAWN	DATE	SCALE	DRG NO
Rikitasa	08.05.17	1:100	TA/A-05
			REV-0

FRONT ELEVATION

REV	DATE	REVISION PARTICULARS	SIGN
0	15.05.17	ISSUED FOR TENDER	

ASSAM PROJECT
ON
FOREST AND BIODIVERSITY CONSERVATION

WORK:-

CONSTRUCTION OF ARANYA BHAWAN ANNEXE
AT PANJABARI GUWAHATI-37

DRAWING:-

TRANSIT ACCOMMODATION BUILDING

FRONT ELEVATION

CONSULTANT:-

architects collaborative
PROJECT CONSULTANT
ARCHITECTS ENGINEERS
CHANDMARI, GUWAHATI-3

DRAWN	DATE	SCALE	DRG NO
Rikitasa	09.05.17	1:100	TA/A-06
			REV-0

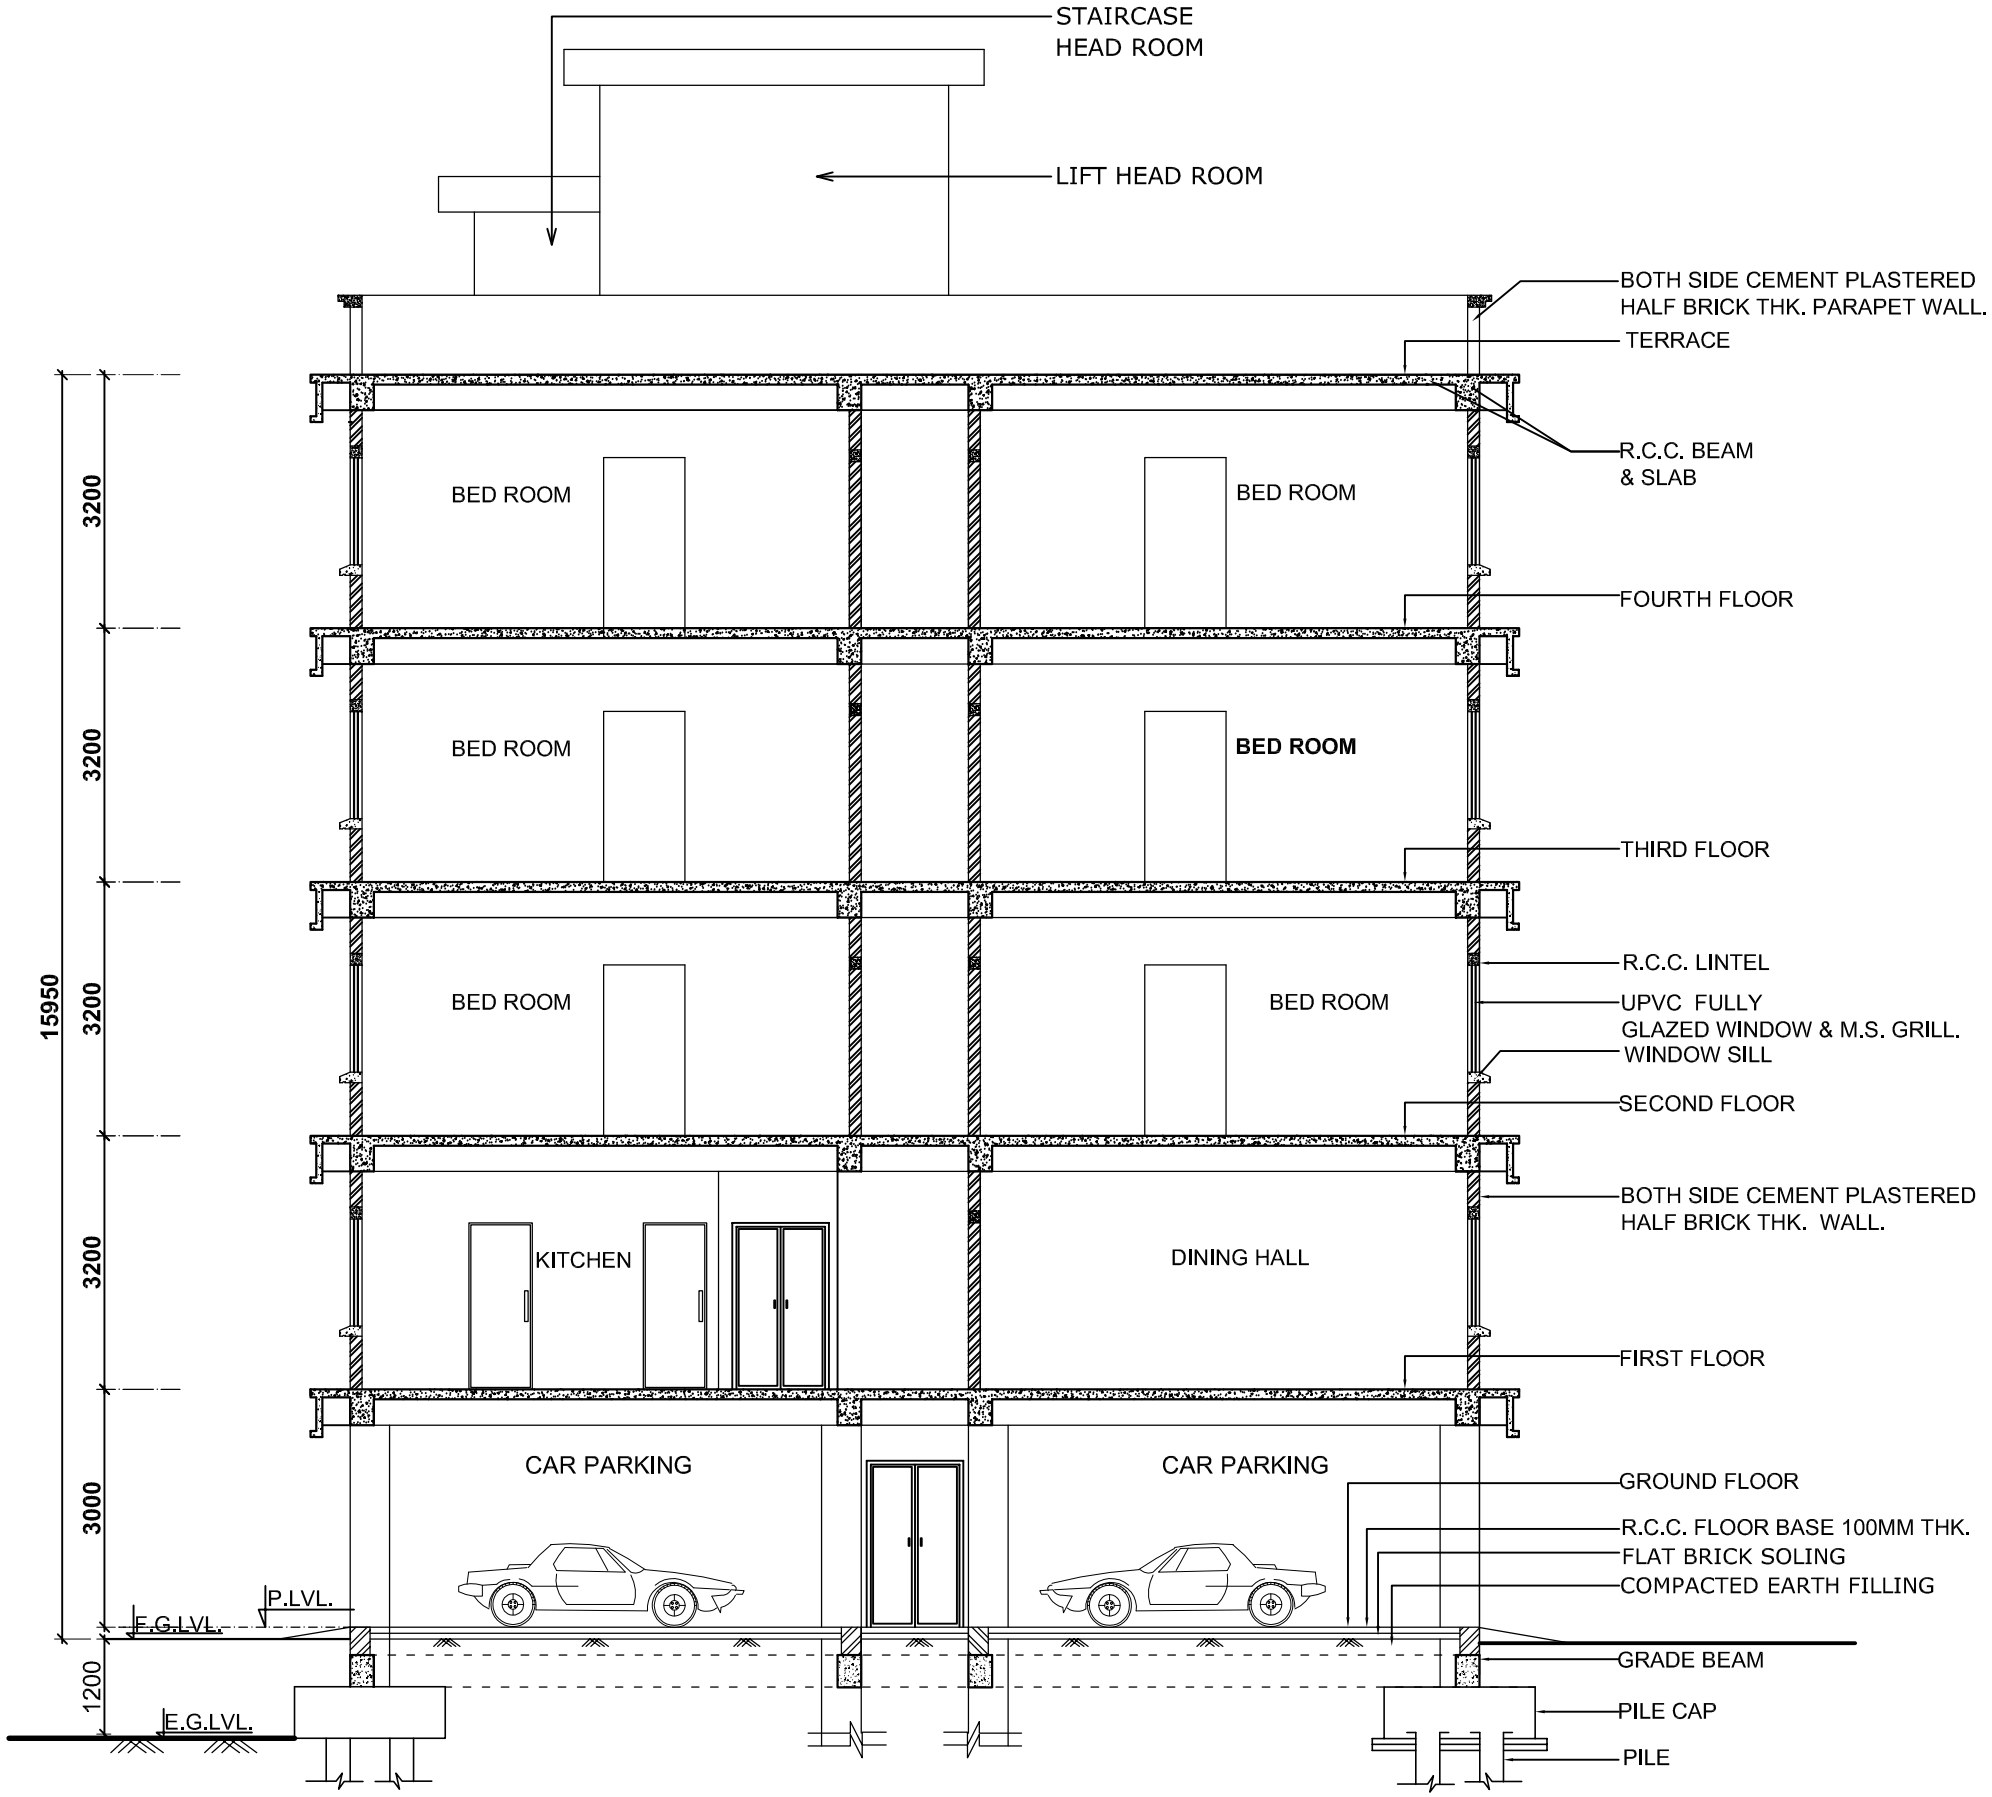

SECTION A-A

NOTE :-

ALL DIMENSIONS ARE IN MM
UNLESS OTHERWISE MENTIONED.

REV	DATE	REVISION PARTICULARS	SIGN
0	15.05.17	ISSUED FOR TENDER	

ASSAM PROJECT
ON
FOREST AND BIODIVERSITY CONSERVATION

WORK:-

CONSTRUCTION OF ARANYA BHAWAN ANNEXE
AT PANJABARI GUWAHATI-37

DRAWING:-

TRANSIT ACCOMMODATION BUILDING

SECTION AA

CONSULTANT:-

architects collaborative

PROJECT CONSULTANT
ARCHITECTS ENGINEERS
CHANDMARI, GUWAHATI-3

DRAWN	DATE	SCALE	DRG NO
RIKITASA	08.05.17	1:100	TA/A-07
			REV-0

SCHEDULE OF DOOR & WINDOW

SL.NO.	TYPE	SIZE	SOFFIT LVL. FROM F.F.L. BEAM/LINTEL	SPECIFICATION
1	D	1500X2500	+2500 FROM F.F.L.	FRAME :- ANODISED ALUMINIUM SHUTTER:- FULLY GLAZED FRAMED IN ANODISED ALUMINIUM DOOR.(DOUBLE LEAF)
2	D1	1500X2100	+2100 FROM F.F.L.	FRAME :- BAMBOO WOOD SHUTTER:- 35 MM THK.NON-DECORATIVE DOOR. (DOUBLE LEAF)
3	D2	1000X2100	-DO-	FRAME :- BAMBOO WOOD SHUTTER:- BAMBOOWOOD PANELLED DOOR. (SINGLE LEAF)
4	D3	900X2100	-DO-	-DO-
5	D4	800X2100	-DO-	FRAME :- BAMBOO WOOD SHUTTER:- 35 MM THK. NON-DECORATIVE DOOR WITH BOTH SIDE LAMINATED SHEET. (SINGLE LEAF)
6	D4a	800X2100	-DO-	FRAME :- BAMBOO WOOD SHUTTER:- 35 MM THK. NON-DECORATIVE DOOR WITH BOTH SIDE LAMINATED SHEET. (SWING TYPE & SINGLE LEAF)
7	D5	800X2100	-DO-	FRAME :- MADE OF PVC SHUTTER:- 29 MM THICK PLAIN PVC DOOR (SINGLE LEAF)
8	D6	1200X2100	-DO-	UPVC SLIDING DOOR
9	W	1500X1800	+2500 FROM F.F.L.	WINDOW WITH FANLIGHT. FRAME :- UPVC. SHUTTER :-FULLY GLAZED SLIDING WINDOW WITH M.S. GRILL.
10	W1	1500X1500	-DO-	FRAME :- UPVC. SHUTTER :-FULLY GLAZED SLIDING WINDOW WITH M.S. GRILL.
11	W2	600x1200	-DO-	WINDOW WITH FANLIGHT. FRAME :- UPVC. SHUTTER :-FULLY GLAZED CASEMENT WINDOW WITH M.S. GRILL. (FROSTED GLASS)

NOTES:-

ALL DIMENSIONS ARE IN MILLIMETRE UNLESS OTHERWISE SPECIFIED.

REV	DATE	REVISION PARTICULARS	SIGN
0	15.05.17	ISSUED FOR TENDER	

ASSAM PROJECT
ON
FOREST AND BIODIVERSITY CONSERVATION

WORK:-

CONSTRUCTION OF ARANYA BHAWAN ANNEXE
AT PANJABARI GUWAHATI-37

DRAWING:-

TRANSIT ACCOMMODATION BUILDING

SCHEDULE OF DOOR & WINDOW

CONSULTANT:-

architects collaborative
PROJECT CONSULTANT
ARCHITECTS ENGINEERS
CHANDMARI, GUWAHATI-3

DRAWN	DATE	SCALE	DRG NO
RIKITASA	09.05.17		TA/A-08
			REV-0

SCHEDULE OF FLOOR FINISH

SL.NO.	FLOORING / SKIRTING / DADO	AREA OF APPLICATION
A.	FLOORING	
1.	18 MM THICK POLISHED GRANITE SLAB	ENTRANCE LOBBY,PASSEGE,STAIRCASE,RECEPTION , TOP FINISH OF WASH BASIN COUNTER, KITCHEN & PANTRY PLATFORM
2.	PRECAST CEMENT CONCRETE TILES	RAMP
3.	CERAMIC FLOOR TILES	CARETAKER, STORE,KITCHEN,PANTRY,UTILITY
4.	ANTISKID CERAMIC TILES	TOILETS,WASH AREA OF KITCHEN.
5.	CEMENT CONCRETE FLOORING	ELECTRICAL ROOM.
6.	POLISHED VITRIFIED FLOOR TILES	ALL AREA EXCEPT ABOVE
7.	PAVERS BLOCK	PARKING
B.	SKIRTING/DADO	
1.	CERAMIC TILES	CARETAKER, STORE,KITCHEN,PANTRY,UTILITY & IN DADO AREA OF TOILETS
2.	CEMENT PLASTER SKIRTING	ELECTRICAL ROOM.
3.	18 MM THICK POLISHED GRANITE SLAB	ENTRANCE LOBBY,PASSEGE,STAIRCASE,RECEPTION , KITCHEN & PANTRY PLATFORM
4.	POLISHED VITRIFIED TILES	ALL AREA EXCEPT ABOVE

REV	DATE	REVISION PARTICULARS	SIGN
0	15.05.17	ISSUED FOR TENDER	

ASSAM PROJECT ON FOREST AND BIODIVERSITY CONSERVATION

WORK:-

CONSTRUCTION OF ARANYA BHAWAN ANNEXE AT PANJABARI GUWAHATI-37

DRAWING:-

TRANSIT ACCOMMODATION BUILDING

SCHEDULE OF FLOOR FINISH

CONSULTANT:-

architects collaborative
PROJECT CONSULTANT
ARCHITECTS ENGINEERS
CHANDMARI, GUWAHATI-3

DRAWN	DATE	SCALE	DRG NO
RIKITASA	09.05.17		TA/A-09
			REV-0

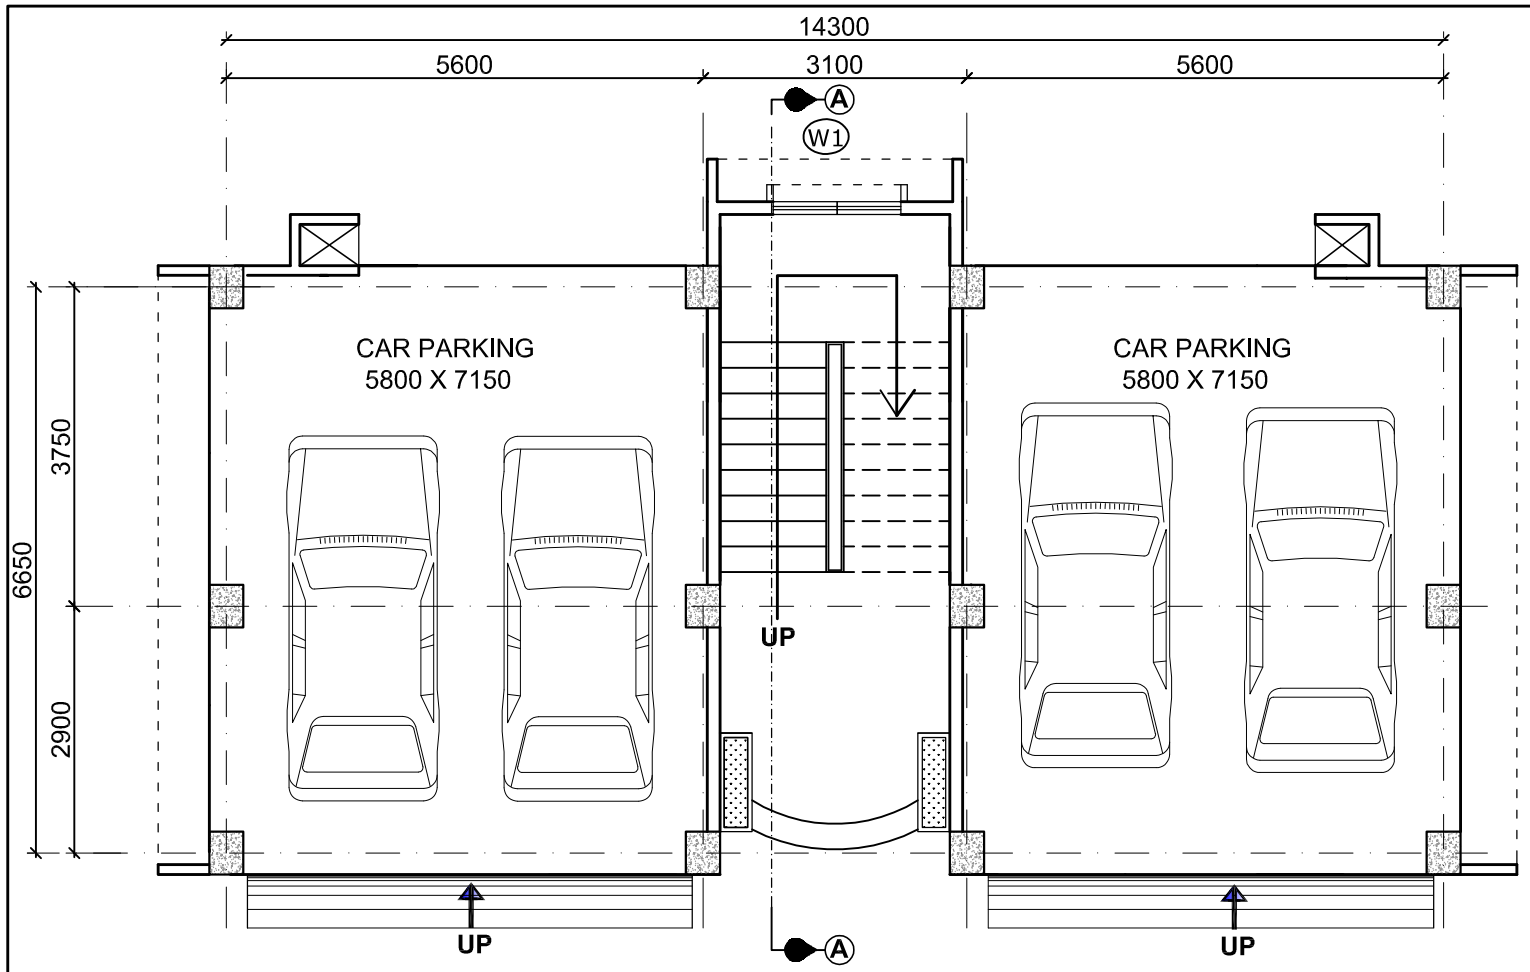

GROUND FLOOR PLAN (PARKING)

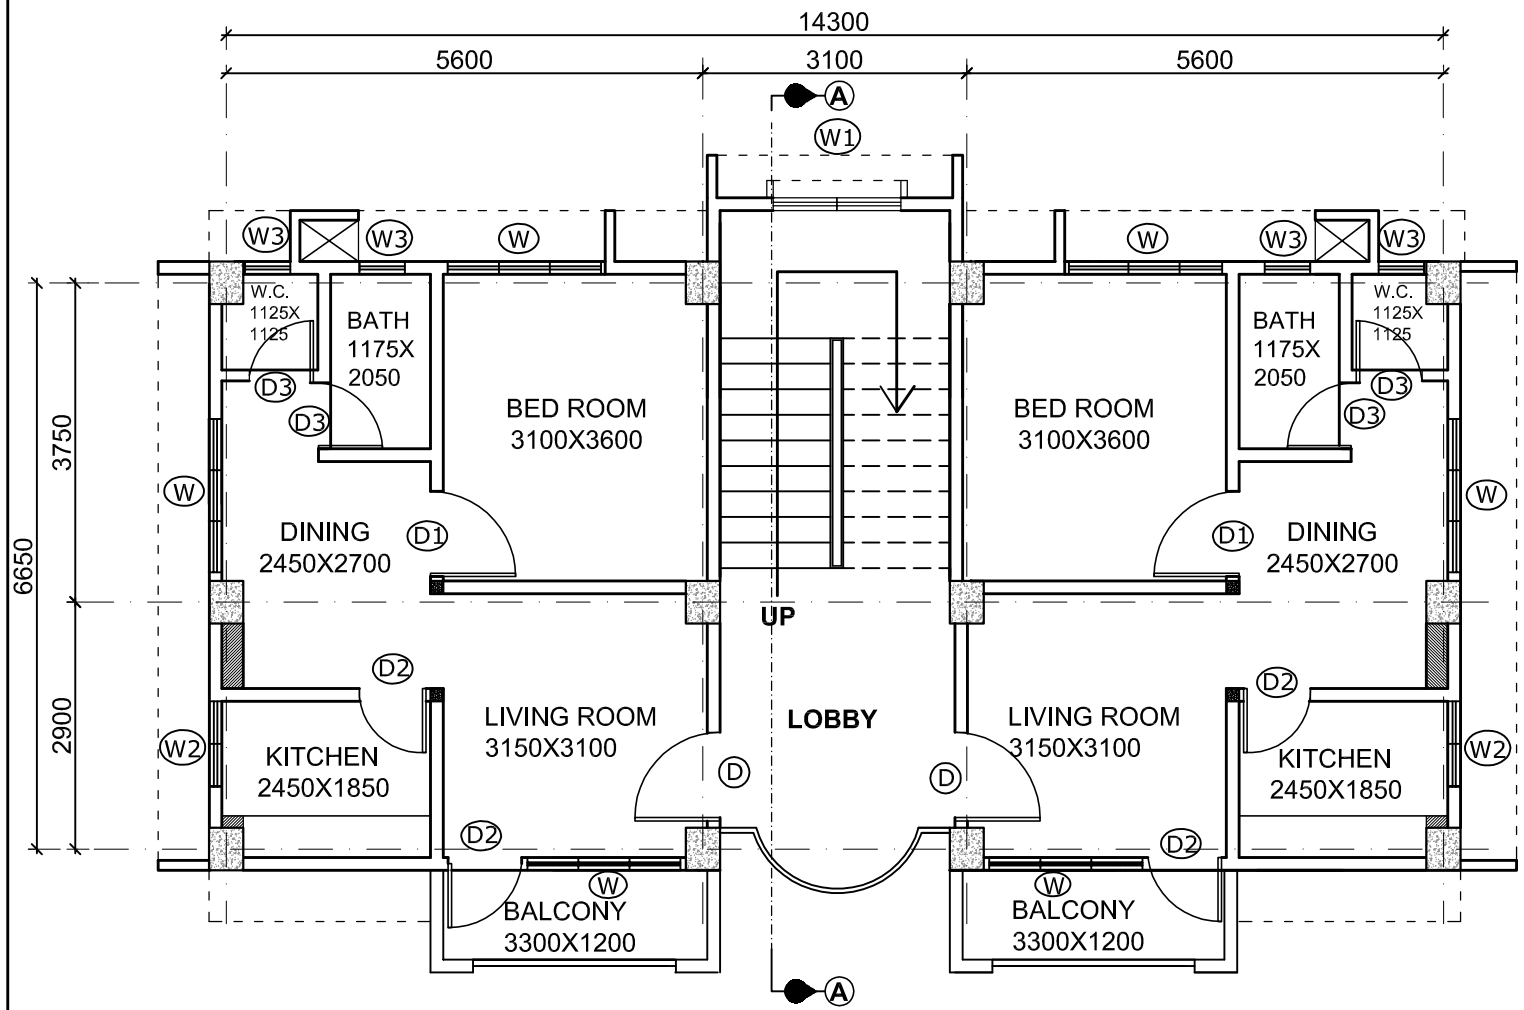

TYPICAL FLOOR PLAN
FOR FIRST,SECOND & THIRD FLOOR

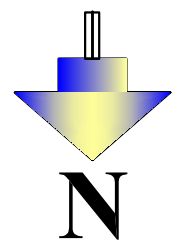

NOTE:

ALL DIMENSIONS ARE IN MM
UNLESS OTHERWISE MENTIONED.

REV	DATE	REVISION PARTICULARS	SIGN
0	15.05.2017	ISSUED FOR TENDER	

ASSAM PROJECT
ON
FOREST AND BIODIVERSITY CONSERVATION

WORK:-

CONSTRUCTION OF ARANYA BHAWAN ANNEX
AT PANJABARI GUWAHATI-37

DRAWING:-

STAFF QUARTER

GROUND FLOOR PLAN ,
TYPICAL FLOOR PLAN
FOR FIRST,SECOND & THIRD FLOOR

CONSULTANT:-

architects collaborative
PROJECT CONSULTANT
ARCHITECTS ENGINEERS
CHANDMARI, GUWAHATI-3

DRAWN	DATE	SCALE	DRG NO
Moimona	09.05.2017	1:100	SQ/A-01
			REV-0

FRONT ELEVATION

REV	DATE	REVISION PARTICULARS	SIGN
0	15.05.2017	ISSUED FOR TENDER	

ASSAM PROJECT
ON
FOREST AND BIODIVERSITY CONSERVATION

WORK:-

CONSTRUCTION OF ARANYA BHAWAN ANNEX AT PANJABARI GUWAHATI-37

DRAWING:-

STAFF QUARTER

FRONT ELEVATION

CONSULTANT:-

architects collaborative
PROJECT CONSULTANT
ARCHITECTS ENGINEERS
CHANDMARI, GUWAHATI-3

DRAWN	DATE	SCALE	DRG NO
Moimona	09.05.2017	1:100	SQ/A-02
			REV-0

NOTE:

ALL DIMENSIONS ARE IN MM
UNLESS OTHERWISE MENTIONED.

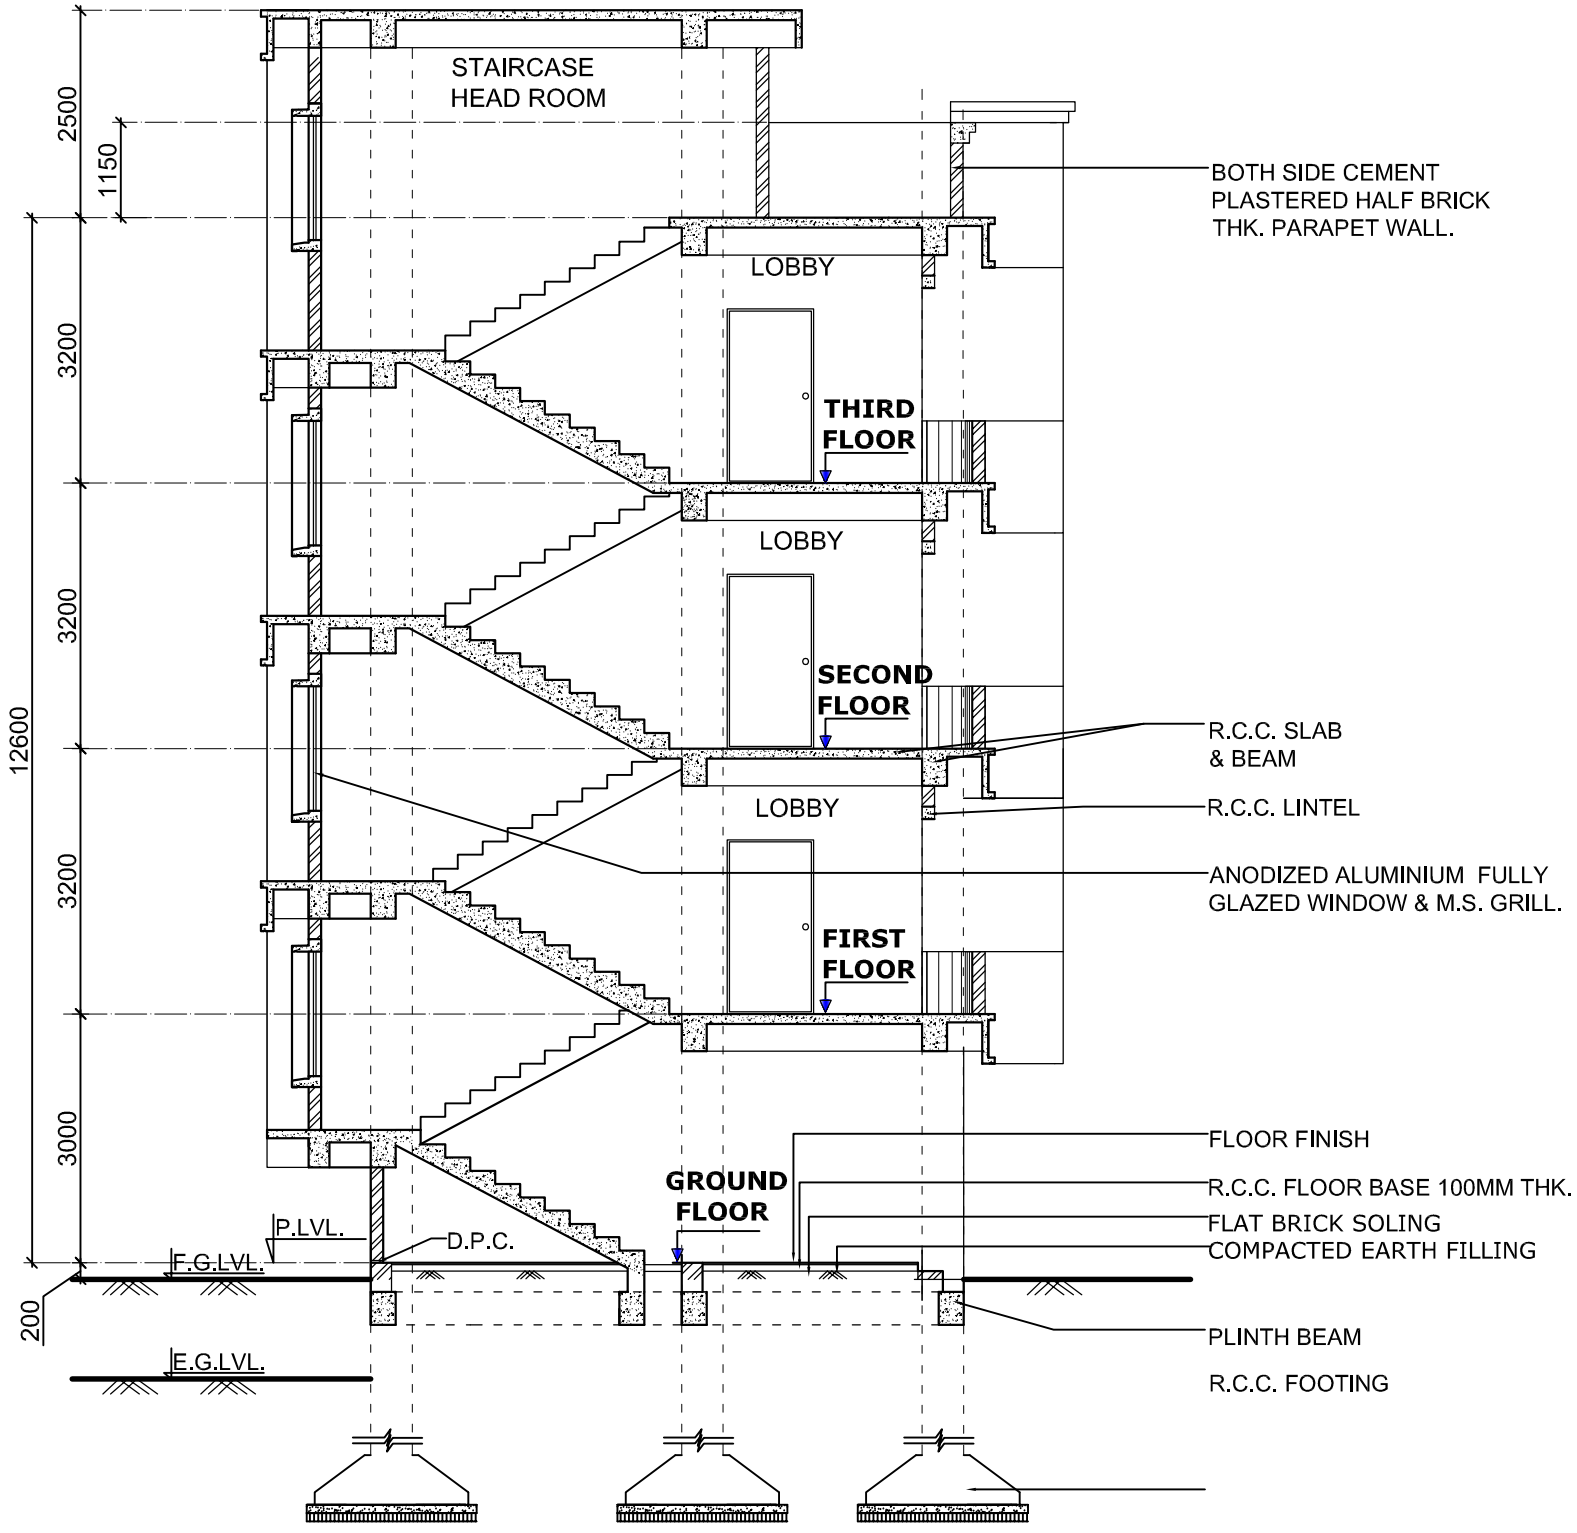

SECTION-A-A

REV	DATE	REVISION PARTICULARS	SIGN
0	15.05.2017	ISSUED FOR TENDER	

ASSAM PROJECT
ON
FOREST AND BIODIVERSITY
CONSERVATION

WORK:-

CONSTRUCTION OF ARANYA BHAWAN ANNEX
AT PANJABARI GUWAHATI-37

DRAWING:-

STAFF QUARTER

SECTION A-A

CONSULTANT:-

architects
collaborative
PROJECT CONSULTANT
ARCHITECTS ENGINEERS
CHANDMARI, GUWAHATI-3

DRAWN	DATE	SCALE	DRG NO
Moimona	09.05.2017	1:100	SQ/A-03
			REV-0

SCHEDULE OF DOORS & WINDOWS

SL.NO.	TYPE	SIZE	LINTEL SOFFIT LVL. FROM F.FL	SPECIFICATION
1.	D	1100X2100	+2100	DOOR FRAME - MADE OF M.S. EQUAL ANGLE SHUTTER - 30 mm THK. BLOCK BOARD CORE NON DECORATIVE TYPE DOOR (SINGLE LEAF) .
2.	D1	1000X2100	- DO -	- DO -
3.	D2	900X2100	- DO -	- DO -
4.	D3	750X2100	- DO -	DOOR FRAME - MADE OF P.V.C SHUTTER - 29 mm THK. PLAIN P.V.C (SINGLE LEAF) .
5.	W	1800X1800	+2500	FRAME - ANODISED ALUMINIUM SHUTTER - FULLY GLAZED (CLEAR GLASS) THREE TRACK SLIDING SHUTTER IN ANODISED ALUMINIUM SECTION WITH M.S. GRILL
6.	W1	1500X1500	+2350 LVL. FROM MIDLANDING	FRAME - ANODISED ALUMINIUM SHUTTER - FULLY GLAZED (CLEAR GLASS) TWO TRACK SLIDING SHUTTER IN ANODISED ALUMINIUM SECTION WITH M.S. GRILL
7.	W2	1200X1350	+2500	- DO -
8.	W3	600X1200	-DO-	FRAME - ANODISED ALUMINIUM SHUTTER - ANODISED ALUMINIUM CASEMENT WINDOW WITH TOP HUNG FANLIGHT (FROSTED GLASS).

FLOOR FINISH SCHEDULE

SL.NO.	FLOORING / SKIRTING / DADO	AREA OF APPLICATION
A	FLOORING	
1	ANTISKID CERAMIC TILES	W.C. & BATH AREA
2	CEMENT CONCRETE FLOORING	ALL FLOOR AREA EXCEPT ABOVE .
B	SKIRTING/DADO	
1	CERAMIC TILES	W.C.& BATH DADO AREA .
2	CEMENT CONCRETE FLOORING	ALL FLOOR AREA EXCEPT ABOVE .

NOTE:

ALL DIMENSIONS ARE IN MM
UNLESS OTHERWISE MENTIONED.

REV	DATE	REVISION PARTICULARS	SIGN
0	15.05.2017	ISSUED FOR TENDER	

ASSAM PROJECT ON FOREST AND BIODIVERSITY CONSERVATION

WORK:-

CONSTRUCTION OF ARANYA BHAWAN ANNEX AT PANJABARI GUWAHATI-37

DRAWING:-

STAFF QUARTER

SCHEDULE OF DOORS, WINDOWS & FLOOR FINISH

CONSULTANT:-

architects collaborative

PROJECT CONSULTANT
ARCHITECTS ENGINEERS
CHANDMARI, GUWAHATI-3

DRAWN	DATE	SCALE	DRG NO
Moimona	09.05.2017	1:100	SQ/A-04
			REV-0

NOTE:

ALL DIMENSIONS ARE IN MM
UNLESS OTHERWISE MENTIONED.

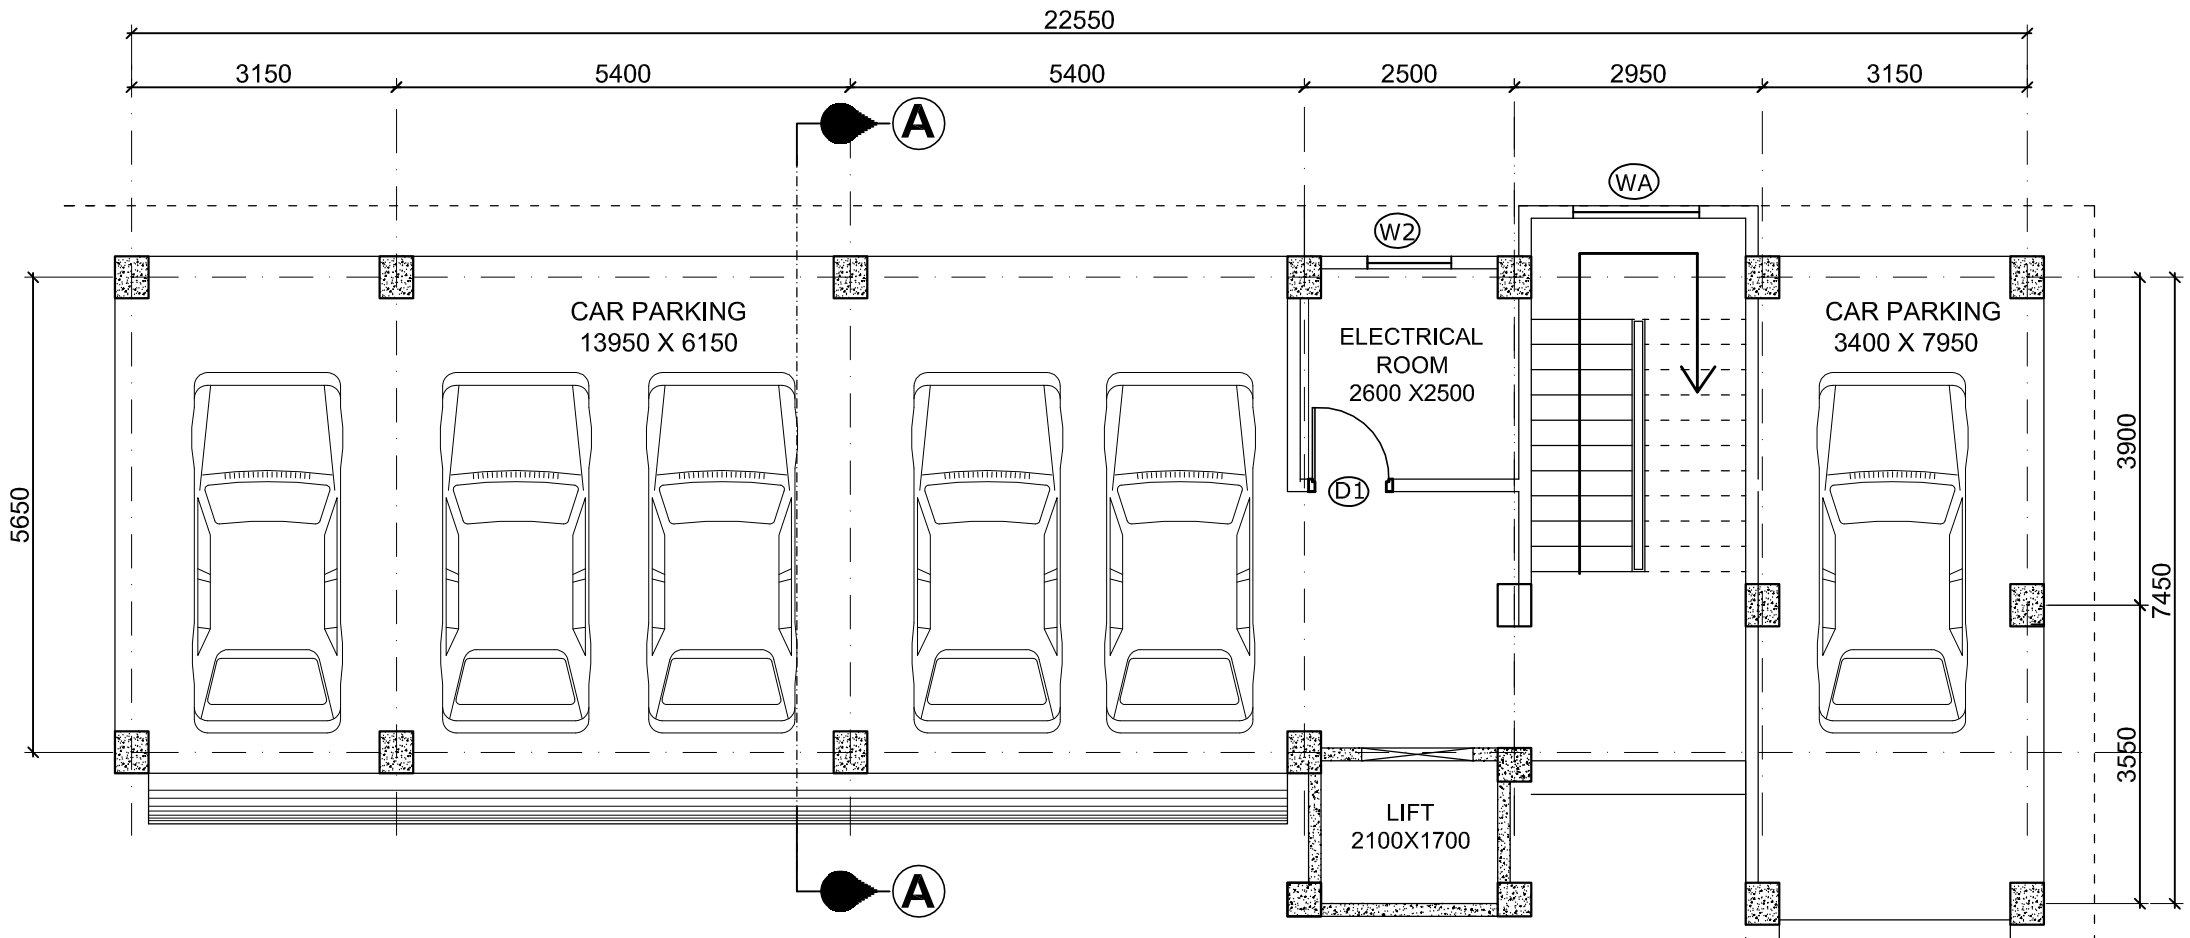

GROUND FLOOR PLAN

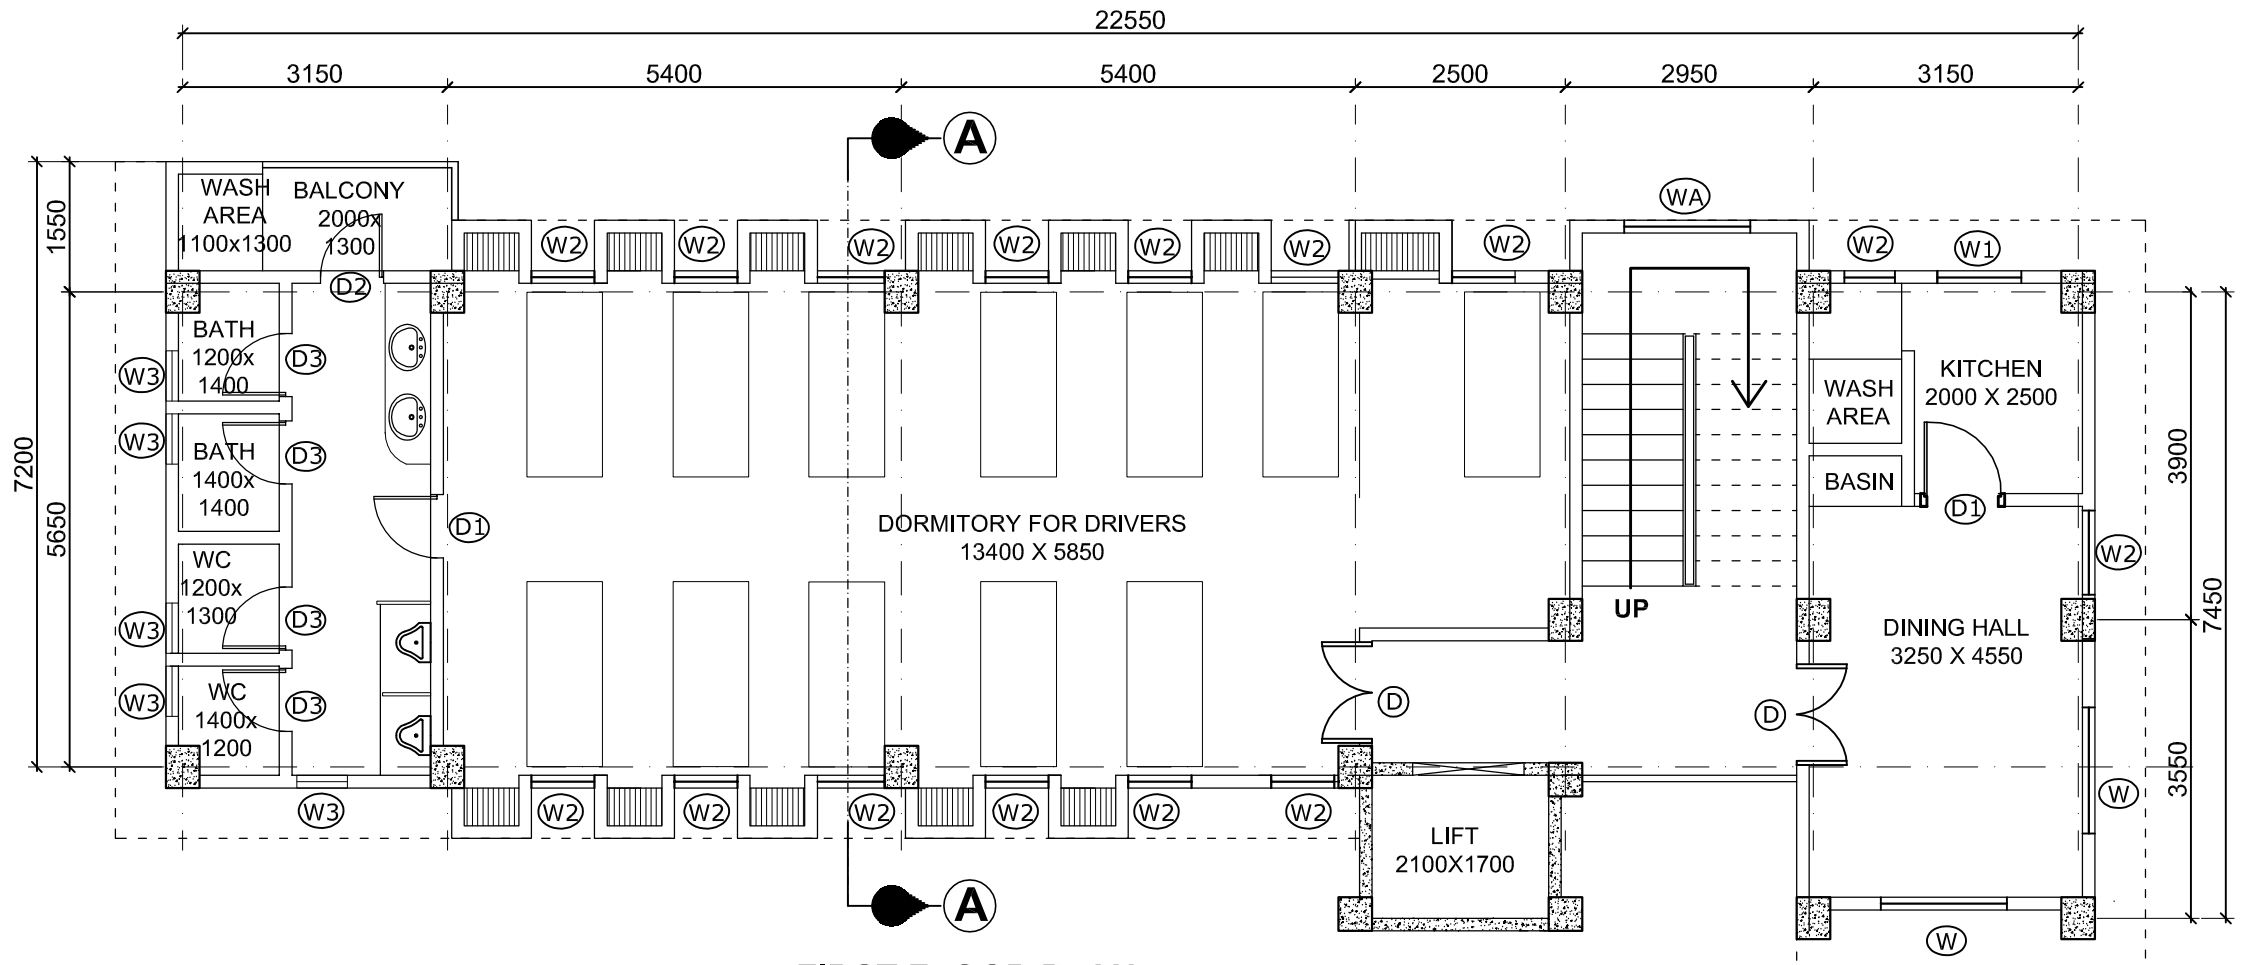

FIRST FLOOR PLAN

REV	DATE	REVISION PARTICULARS	SIGN
0	15.05.2017	ISSUED FOR TENDER	

ASSAM PROJECT
ON
FOREST AND BIODIVERSITY CONSERVATION

WORK:-

CONSTRUCTION OF ARANYA BHAWAN ANNEX
AT PANJABARI GUWAHATI-37

DRAWING:-

SECURITY BARRACK

GROUND FLOOR PLAN ,&
FIRST FLOOR PLAN

CONSULTANT:-

architects collaborative
PROJECT CONSULTANT
ARCHITECTS ENGINEERS
CHANDMARI, GUWAHATI-3

DRAWN	DATE	SCALE	DRG NO
Moimona	09.05.2017	1:100	SB/A-01
			REV-0

NOTE:

ALL DIMENSIONS ARE IN MM
UNLESS OTHERWISE MENTIONED.

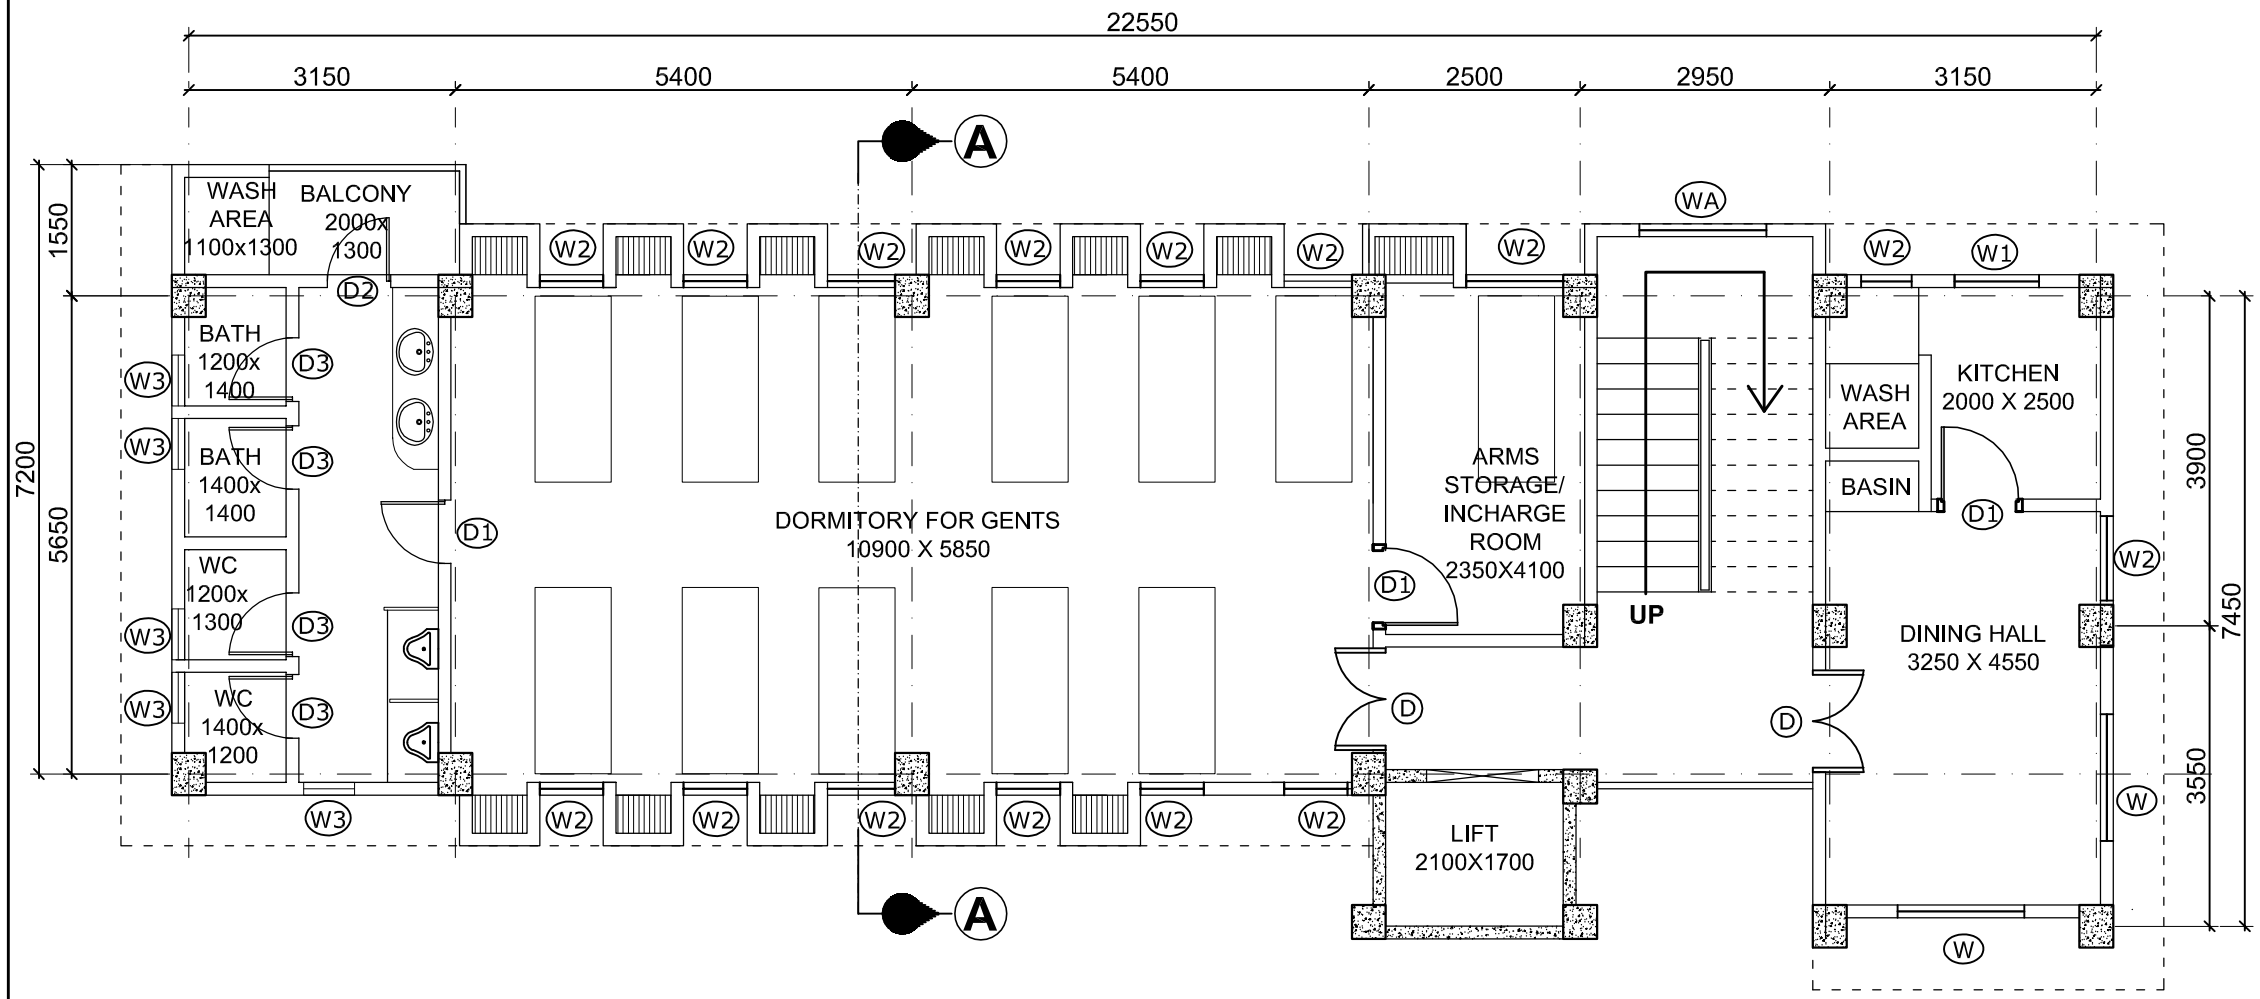

TYPICAL FLOOR PLAN FOR SECOND & THIRD FLOOR

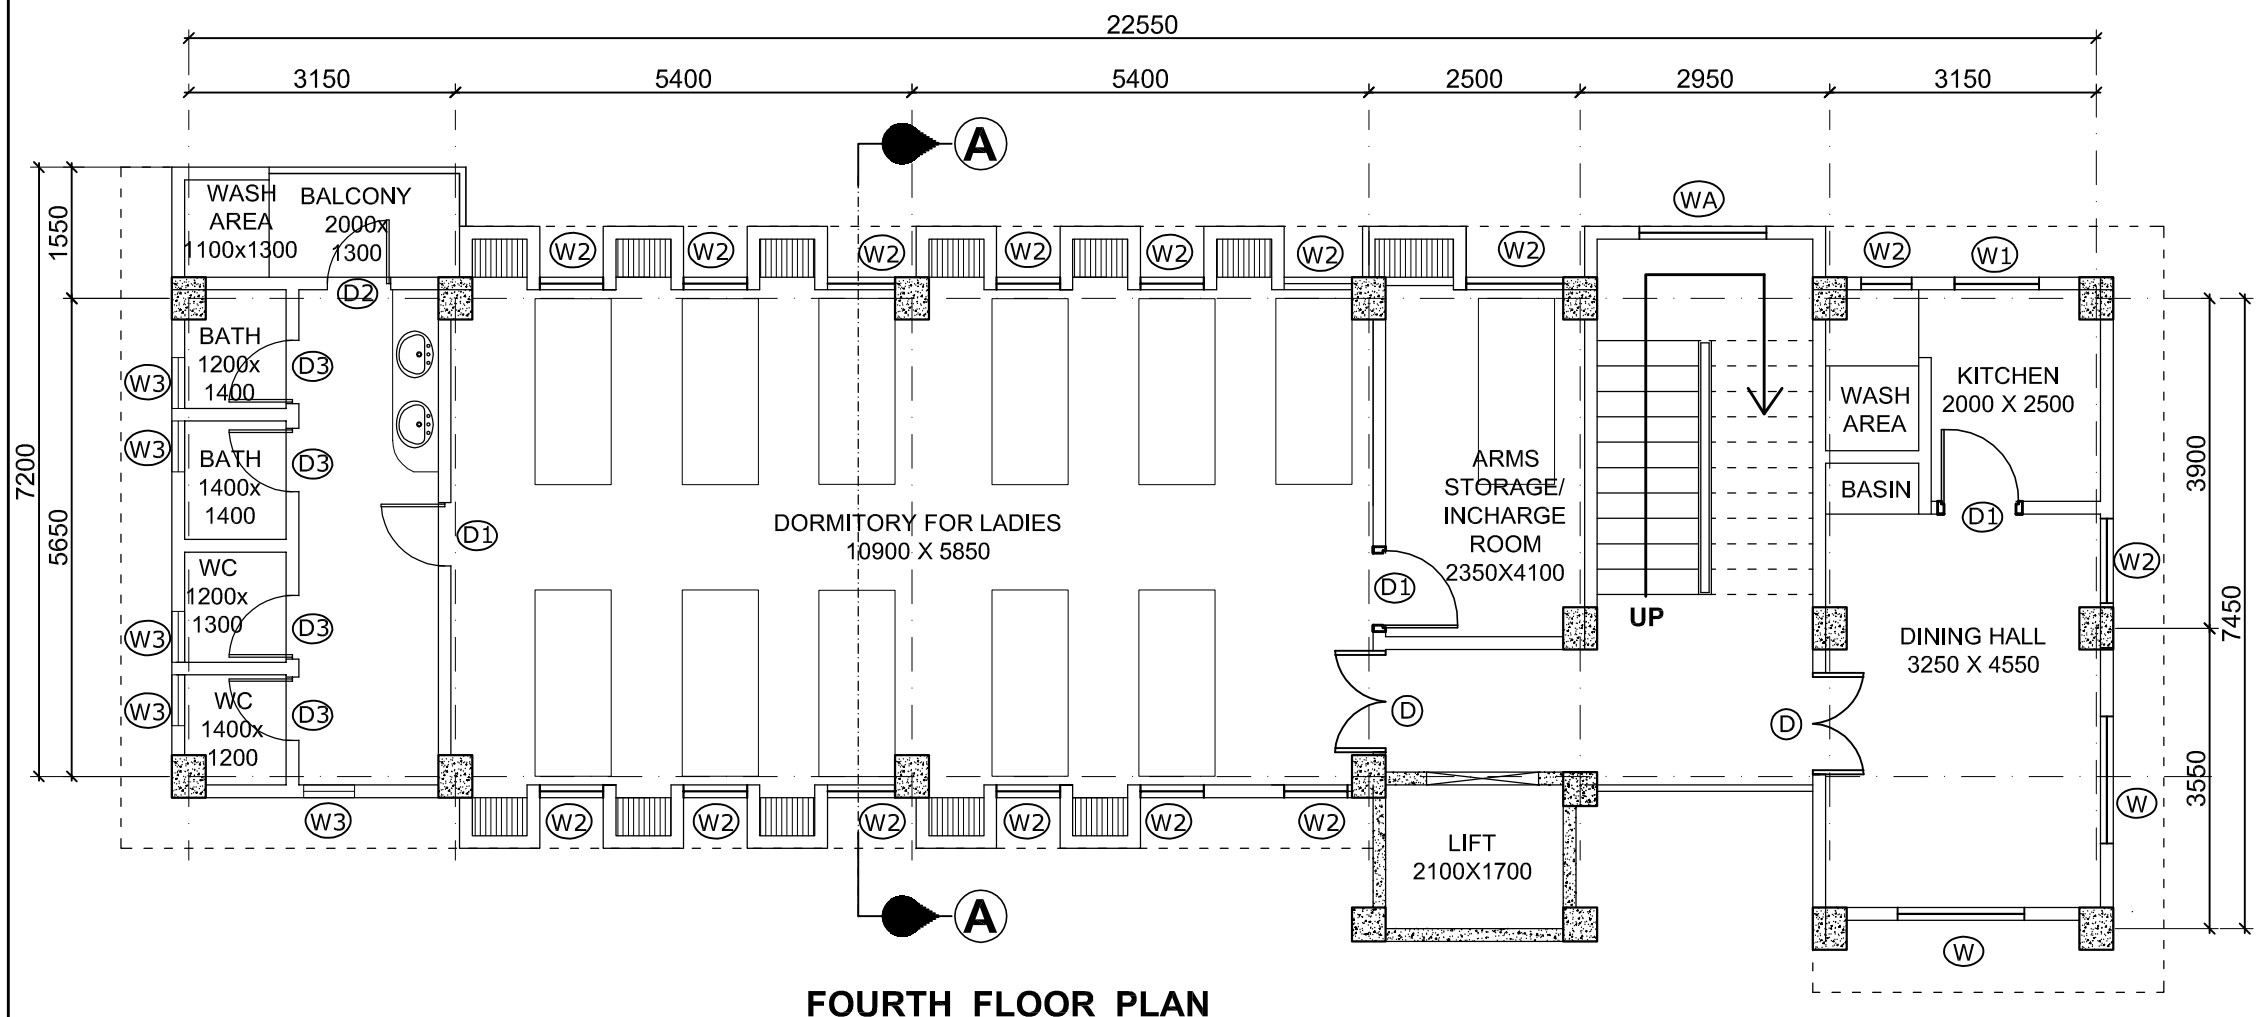

FOURTH FLOOR PLAN

REV	DATE	REVISION PARTICULARS	SIGN
0	15.05.2017	ISSUED FOR TENDER	

ASSAM PROJECT
ON
FOREST AND BIODIVERSITY CONSERVATION

WORK:-

CONSTRUCTION OF ARANYA BHAWAN ANNEX AT PANJABARI GUWAHATI-37

DRAWING:-

SECURITY BARRACK

TYPICAL FLOOR PLAN FOR SECOND & THIRD FLOOR & FOURTH FLOOR PLAN

CONSULTANT:-

architects collaborative
PROJECT CONSULTANT
ARCHITECTS ENGINEERS
CHANDMARI, GUWAHATI-3

DRAWN	DATE	SCALE	DRG NO
Moimona	09.05.2017	1:100	SB/A-02
			REV-0

NOTE:

ALL DIMENSIONS ARE IN MM
UNLESS OTHERWISE MENTIONED.

FRONT ELEVATION

REV	DATE	REVISION PARTICULARS	SIGN
0	15.05.2017	ISSUED FOR TENDER	

ASSAM PROJECT
ON
FOREST AND BIODIVERSITY CONSERVATION

WORK:-

CONSTRUCTION OF ARANYA BHAWAN ANNEX AT PANJABARI GUWAHATI-37

DRAWING:-

SECURITY BARRACK

FRONT ELEVATION

CONSULTANT:-

architects collaborative
PROJECT CONSULTANT
ARCHITECTS ENGINEERS
CHANDMARI, GUWAHATI-3

DRAWN	DATE	SCALE	DRG NO
Rikitasa	09.05.2017	1:100	SB/A-03
			REV-0

NOTE:

ALL DIMENSIONS ARE IN MM
UNLESS OTHERWISE MENTIONED.

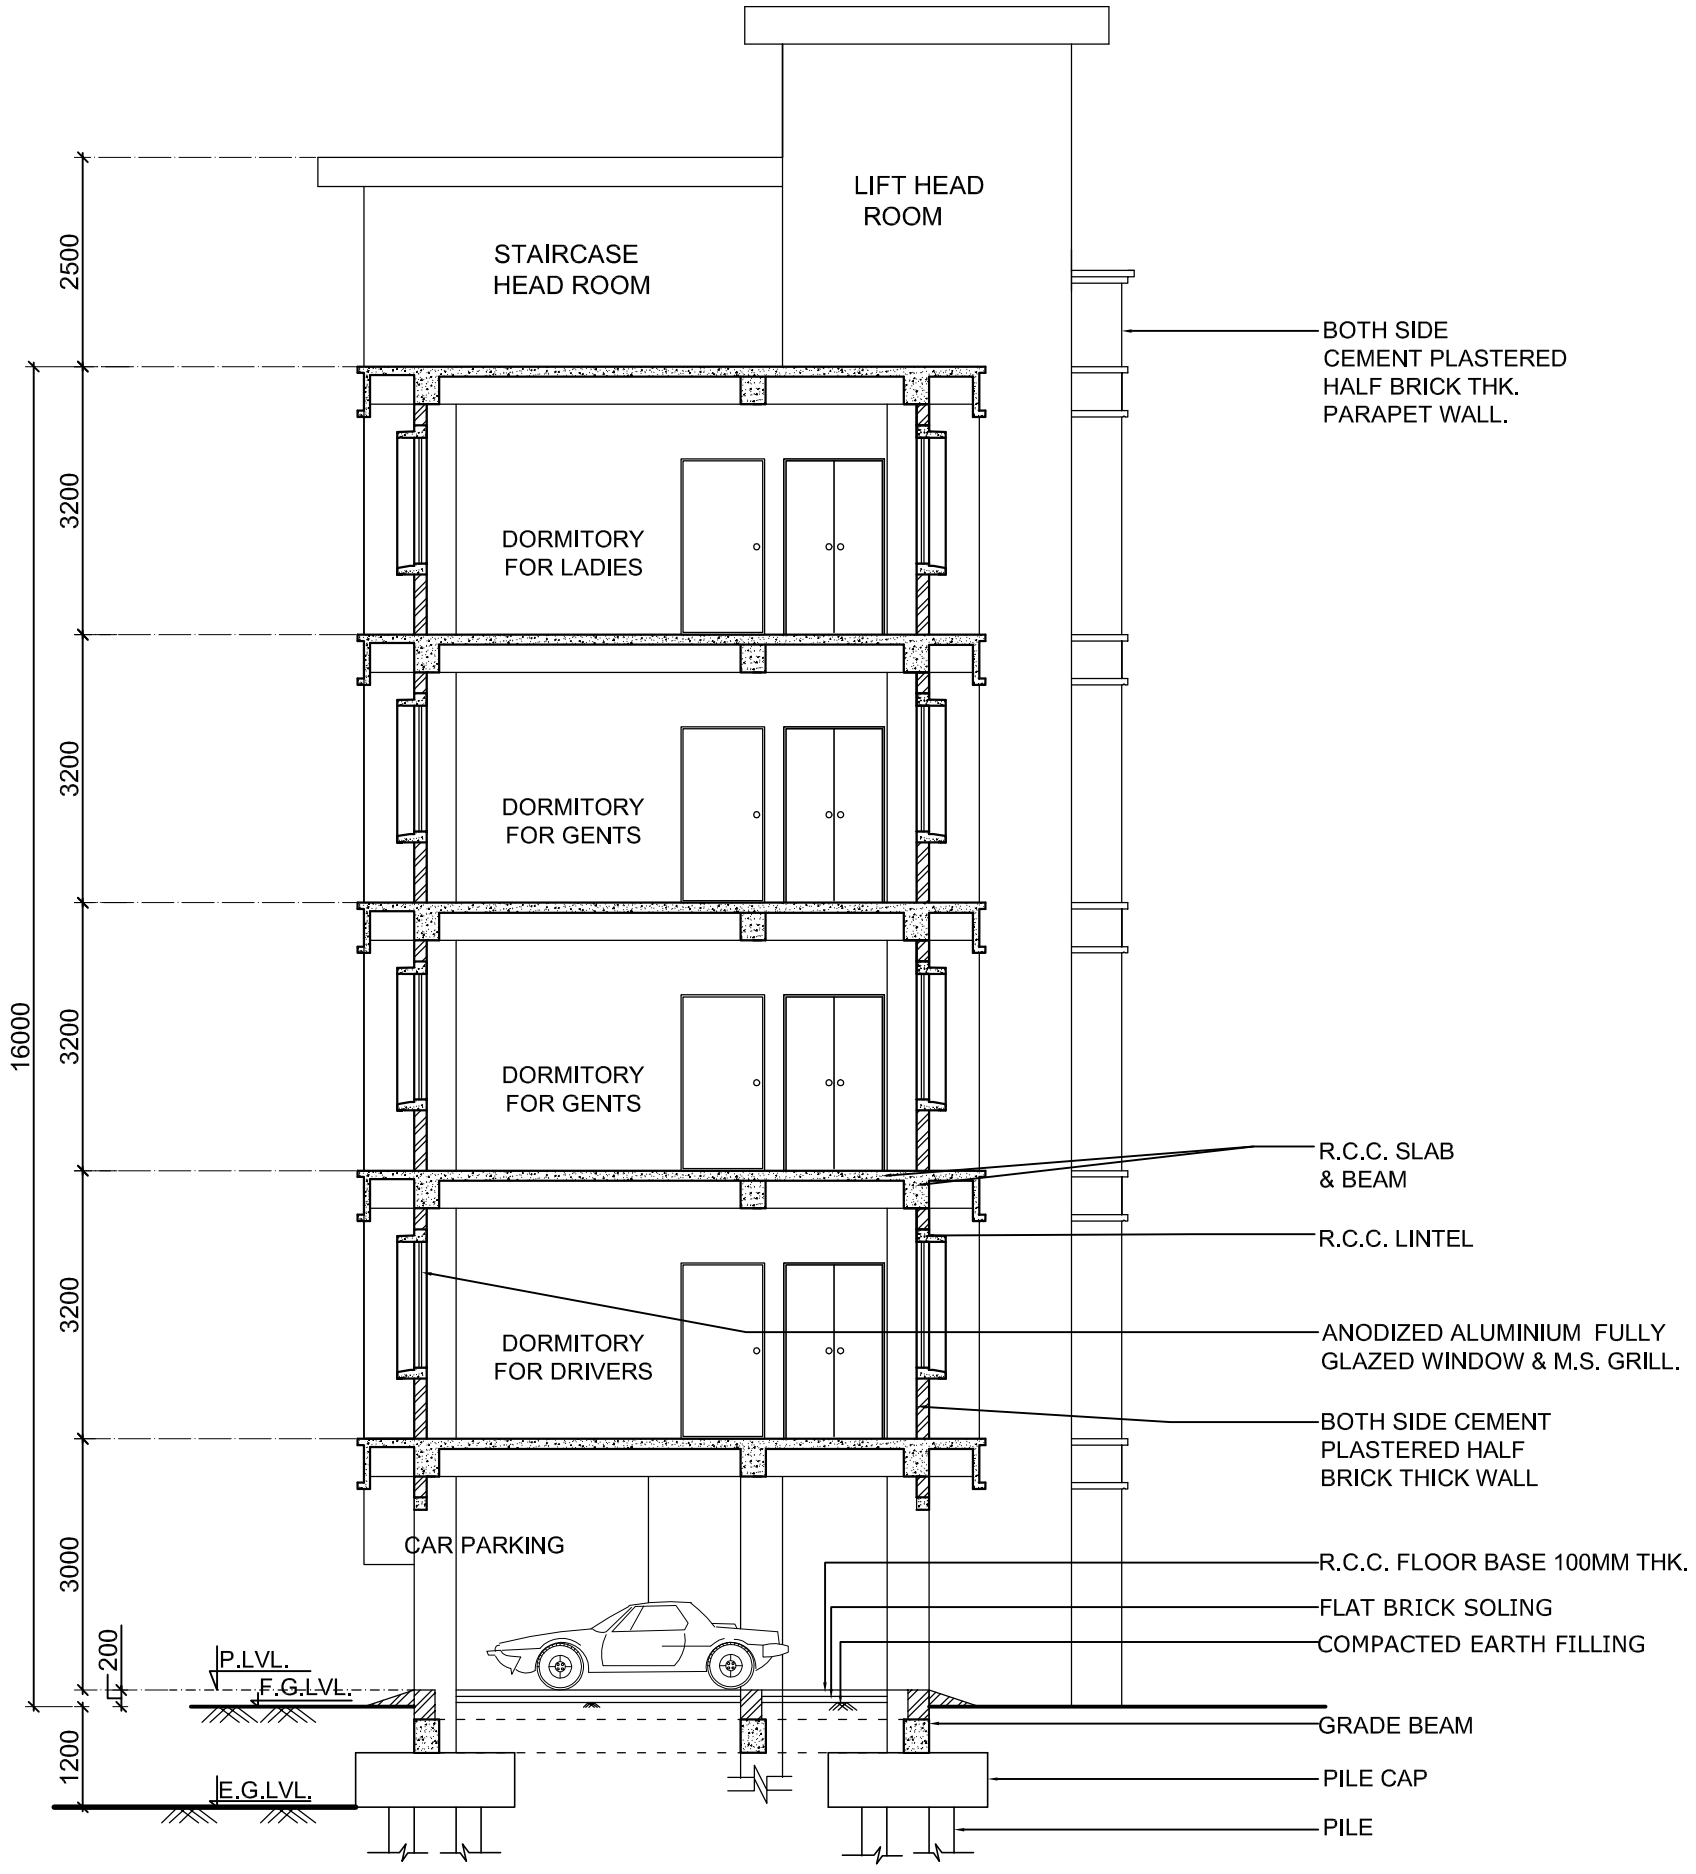

SECTION-AA

REV	DATE	REVISION PARTICULARS	SIGN
0	15.05.2017	ISSUED FOR TENDER	

ASSAM PROJECT
ON
FOREST AND BIODIVERSITY CONSERVATION

WORK:-

CONSTRUCTION OF ARANYA BHAWAN ANNEX AT PANJABARI GUWAHATI-37

DRAWING:-

SECURITY BARRACK

SECTION A-A

CONSULTANT:-

architects collaborative
PROJECT CONSULTANT
ARCHITECTS ENGINEERS
CHANDMARI, GUWAHATI-3

DRAWN	DATE	SCALE	DRG NO
Moimona	09.05.2017	1:100	SB/A-04
			REV-0

SCHEDULE OF DOORS & WINDOWS

SL.NO.	TYPE	SIZE	LINTEL SOFFIT LVL. FROM F.FL	SPECIFICATION
1.	D	1200X2100	+2100	DOOR FRAME - MADE OF M.S. EQUAL ANGLE SHUTTER - 30 mm THK. BLOCK BOARD CORE NON DECORATIVE TYPE DOOR (SINGLE LEAF) .
2.	D1	1000X2100	- DO -	- DO -
3.	D2	900X2100	- DO -	- DO -
4.	D3	750X2100	- DO -	DOOR FRAME - MADE OF P.V.C SHUTTER - 29 mm THK. PLAIN P.V.C (SINGLE LEAF) .
5.	W	1500X1800	+2500	FRAME - ANODISED ALUMINIUM SHUTTER - FULLY GLAZED (CLEAR GLASS) THREE TRACK SLIDING SHUTTER IN ANODISED ALUMINIUM SECTION WITH M.S. GRILL
6.	WA	1500X1500	+2350 LVL. FROM MIDLANDING	FRAME - ANODISED ALUMINIUM SHUTTER - FULLY GLAZED (CLEAR GLASS) TWO TRACK SLIDING SHUTTER IN ANODISED ALUMINIUM SECTION WITH M.S. GRILL
7.	W1	1000X1350	+2500	- DO -
8.	W2	750X1800	-DO-	FRAME - ANODISED ALUMINIUM SHUTTER - ANODISED ALUMINIUM CASEMENT WINDOW WITH TOP HUNG FANLIGHT (CLEAR GLASS).
9.	W3	600X1200	-DO-	FRAME - ANODISED ALUMINIUM SHUTTER - ANODISED ALUMINIUM CASEMENT WINDOW WITH TOP HUNG FANLIGHT (FROSTED GLASS).

FLOOR FINISH SCHEDULE

SL.NO.	FLOORING / SKIRTING / DADO	AREA OF APPLICATION
A	FLOORING	
1	ANTISKID CERAMIC TILES	TOILETS & WASH AREA
2	CEMENT CONCRETE FLOORING	ALL FLOOR AREA EXCEPT ABOVE .
B	SKIRTING/DADO	
1	CERAMIC TILES	IN DADO OF ALL TOILETS & WASH AREA
2	CEMENT CONCRETE FLOORING	ALL FLOOR AREA EXCEPT ABOVE .

NOTE:

ALL DIMENSIONS ARE IN MM
UNLESS OTHERWISE MENTIONED.

REV	DATE	REVISION PARTICULARS	SIGN
0	15.05.2017	ISSUED FOR TENDER	

ASSAM PROJECT
ON
FOREST AND BIODIVERSITY CONSERVATION

WORK:-

CONSTRUCTION OF ARANYA BHAWAN ANNEX AT PANJABARI GUWAHATI-37

DRAWING:-

SECURITY BARRACK

SCHEDULE OF DOORS, WINDOWS & FLOOR FINISH

CONSULTANT:-

architects collaborative
PROJECT CONSULTANT
ARCHITECTS ENGINEERS
CHANDMARI, GUWAHATI-3

DRAWN	DATE	SCALE	DRG NO
Moimona	09.05.2017	1:100	SB/A-05
			REV-0